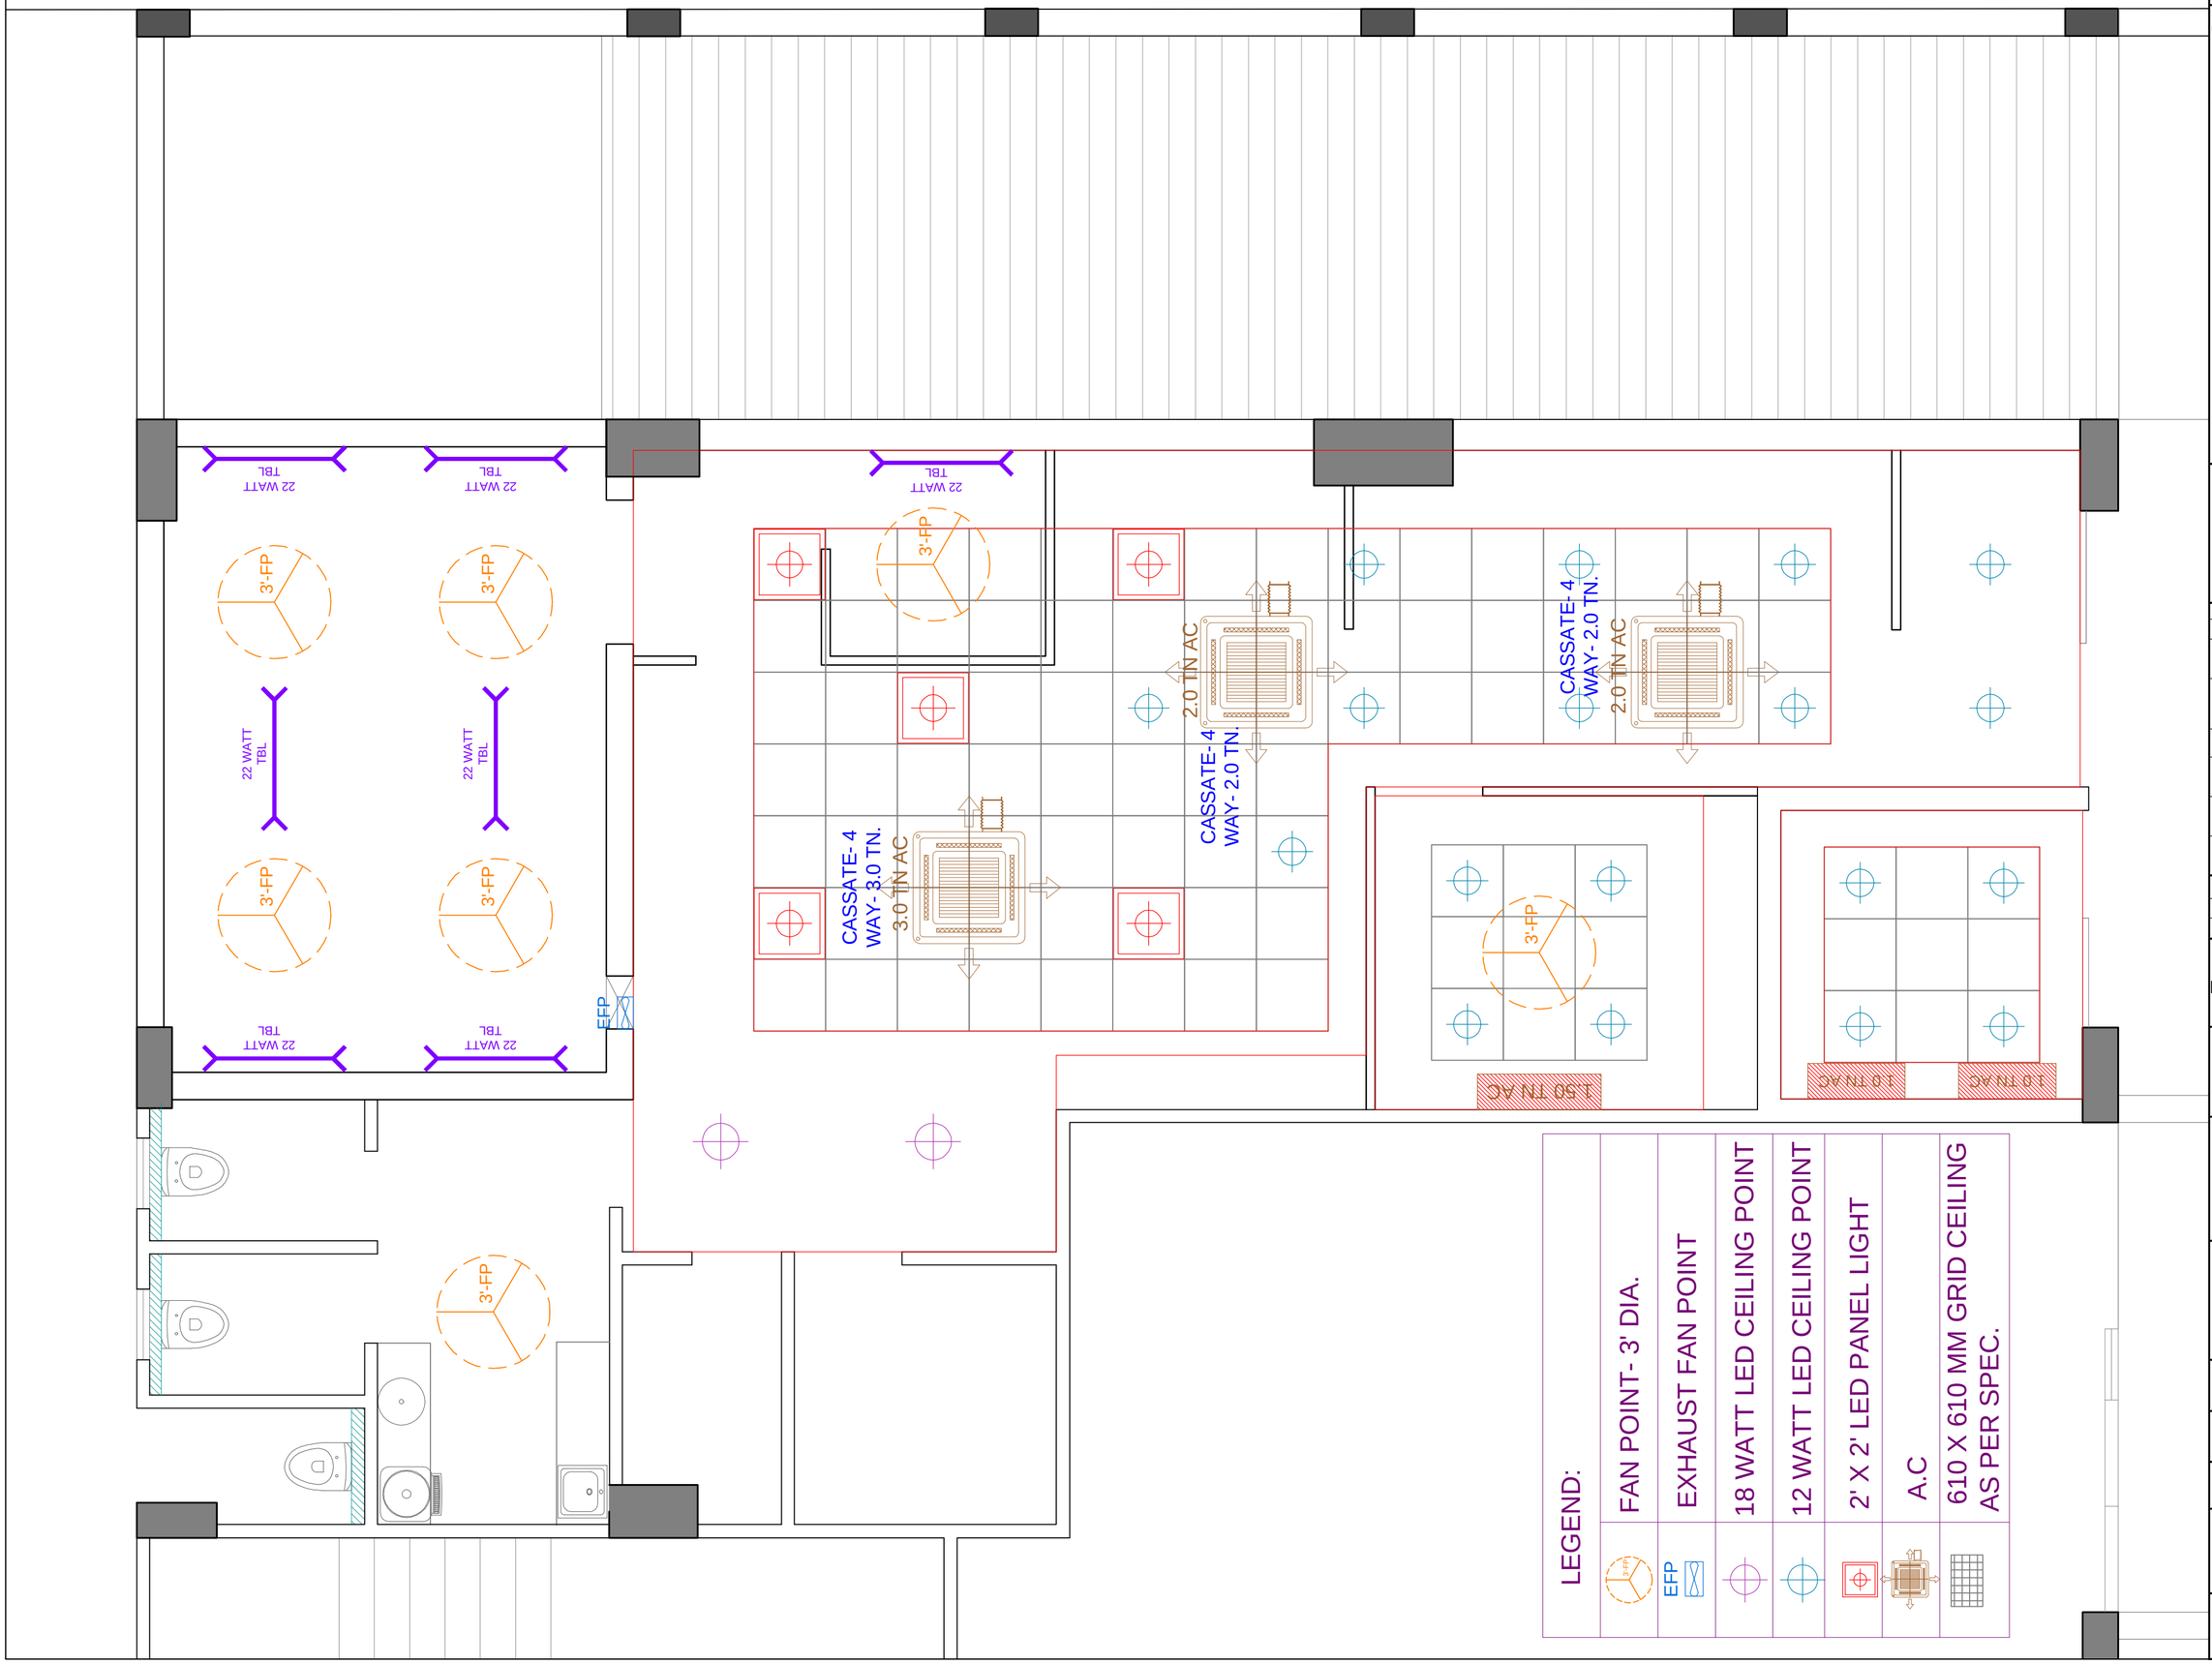

DRAWING NO.-

GENERAL NOTES:
(1) ALL ARCHITECTURAL DRAWINGS ARE TO BE READ IN CONJUNCTION WITH RELEVANT STRUCTURAL, PLUMBING, ELECTRICAL & OTHER SERVICES DRAWINGS.
(2) ALL DIMENSIONS ARE IN MILIMETERS & LEVELS IN METERS.
(3) ALL WALL SHALL BE 230 MM THICK OR 115 MM THICK BRICK WALLS AS SHOWN UNLESS OTHERWISE MENTIONED.
(4) ALL SLEEVES, R.W.P'S , CHASES, CUTOUT, OPENINGS NOT SPECIFICALLY SHOWN BUT ARE REQUIRED FOR PLUMBING, ELECTRICAL & OTHER SERVICES WORKS ARE TO BE PROVIDED IN APPROPRIATE LOCATIONS AS PER SERVICES DRAWINGS / APPROVED SHOP DRAWING.
(5) IN AREAS WITH SUSPENDED CEILING, WALL & WALL FINISHES SHALL TERMINATE 150MM ABOVE THE SUSPENDED CEILING EXCEPT AS SHOWN.
(6) ALL TOILETS, W.C.CUBICLES, PANTRIES SHALL HAVE 10MM DROP IN FLOOR FINISH FROM FINISHED FLOOR LEVEL OF ADJACENT AREA.
(7) ALL INTERNAL BRICK WALL BETWEEN CORRIDOR AND OTHER AREAS IN SHALL BE ERECTED UPTO THE STRUCTURAL MEMBER ABOVE UNLESS OTHERWISE SHOWN. FOR ALL MECHANICAL / ELECTRICAL / A.H.U. / FAN ROOMS/ PLANT ROOMS / PUMP ROOMS, SHALL BE CONSTRUCTED ONLY UP TO LINTEL LEVEL AND WITHOUT FIXING OF DOOR BEFORE INSTALLING THE EQUIPMENTS.
(8) 115X230 MM SIZE R.C. POST SHALL BE PROVIDED IN ALL 115MM THICK BRICK WALLS EXCEEDING 3.5 M IN LENGTH AT 3.5 M C/C .
(9) HORIZONTAL R.C. BAND SHALL BE PROVIDED AT LINTEL LEVEL IN ALL 115MM THICK BRICKS WALLS AS PER STR. DESIGN.
(10) UNLESS OTHERWISE MENTIONED TOTAL THICKNESS OF FLOOR FINISH IN ALL AREAS SHALL BE HAVE 75MM THICK FLOOR COMPRISED OF 25 MM THICK FLOOR FINISH AND 50MM CEMENT MORTAR (EXCEPT TOILET FLOOR)
(11) ALL FINISHES SHALL BE AS PER SCHEDULE OF FINISHES.
(12) ANY DISCREPENCY OBSERVED AT SITE SHALL BE BROUGHT TO THE NOTICE OF ARCHITECT/ENGINEER BEFORE EXECUTION.
(13) ALL SUNKEN SLAB FOR TOILET WC, BATH ETC. IF ANY SHALL HAVE WATERPROOFING TREATMENT AS PER SPECIFICATIONS.

LEGEND :

REVISION

NO.	DESCRIPTION	DATE

COMMENTS :	APPROVAL : ✓
ADVANCE COPY :	TENDER COPY :
GFC :	AS BUILT :

PROJECT TITLE :
PROPOSED INTERIOR FOR UCO ATHWALINES BRANCH.

CLIENTS :
UCO BANK ZONAL OFFICE, SURAT.

DESIGNER:
MUKUND DALAL & ASSOCIATES
B-508, TIRUPATI PLAZA, NEAR GIRLS POLYTECHNIC COLLEGE, ATHWAGATE, SURAT- 395001.

SIGN & STAMP:

DATE : 30-04-2024.	SCALE : N.T.S
DRAWN BY : SHUBHAM	CHECKED BY : MUKUND

DRAWING ISSUE :
PURPOSE FOR TENDER

DRAWING TITLE :
ELECTRICAL LAYOUT

DRAWING NUMBER :	REVISION