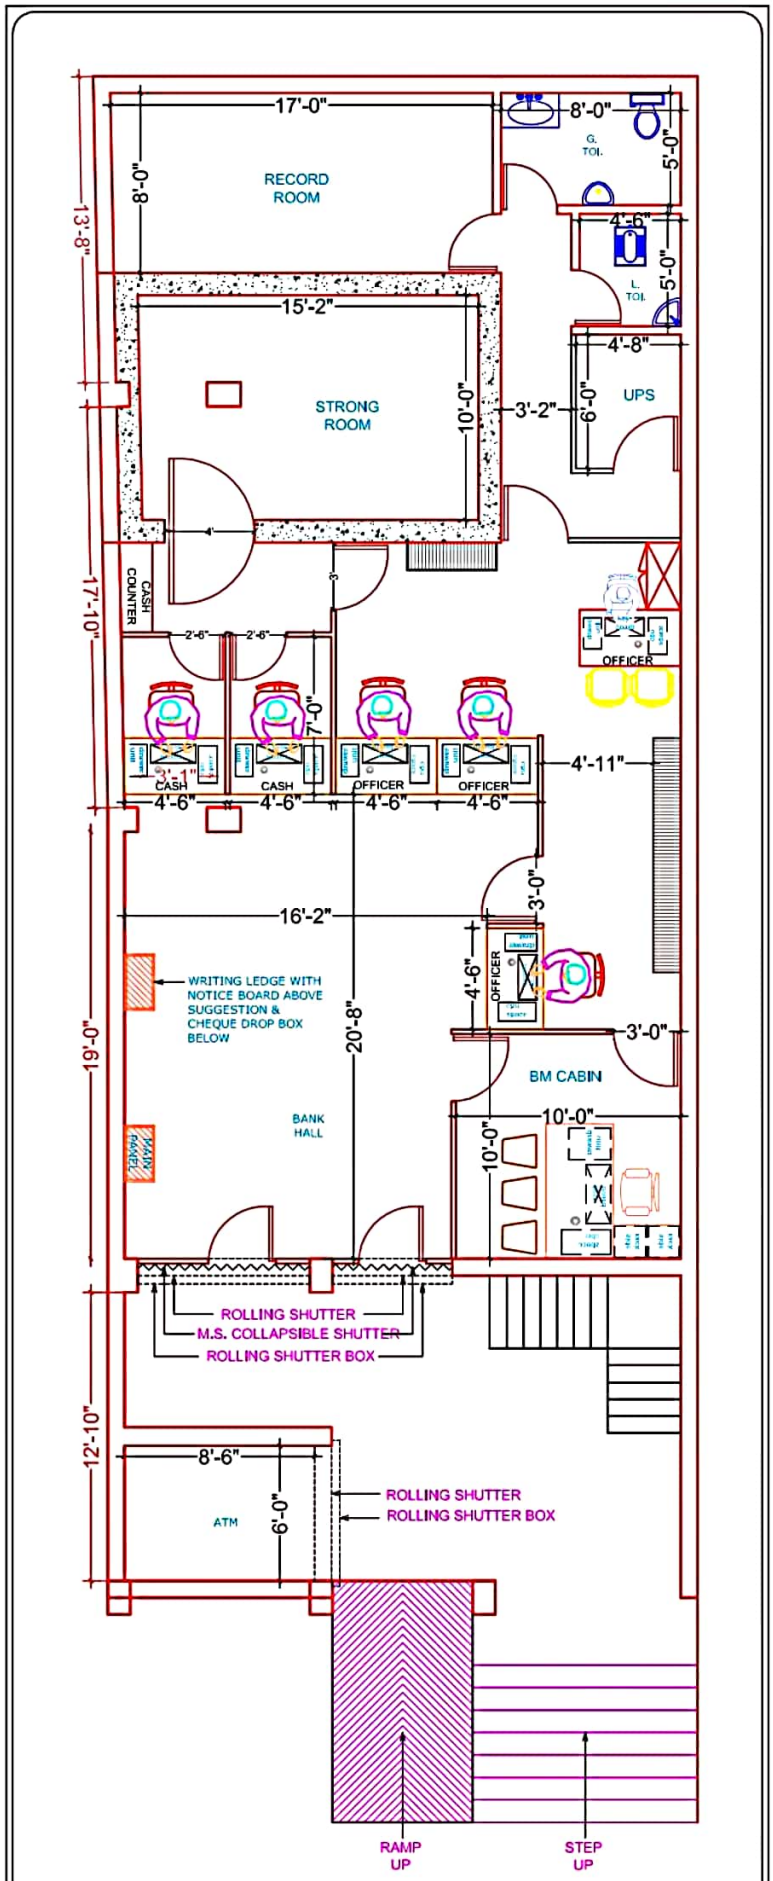

CARPET AREA = 1211.92 SQ.FT.

PROJECT	TITLE	NORTH	ARCHITECT
PROPOSED LAYOUT PLAN OF UCO BANK MANI RAM NEW BRANCH.OPT. 03	PROPOSED LAYOUT PLAN		BHARAT AND ASSOCIATES ARCHITECTS, ENGINEERS, INTERIOR AND LANDSCAPE DESIGNERS, Shop NO:-01, First Floor, Jeevan Plaza, Vikram Khand:-5, Husariya Crossing Gomti Nagar, Lucknow. Phone: 7572003101,7572003110
	DATE	DRAWN BY	
	01-08-2024		

Scanned with OKEN Scanner
Scanned with CamScanner