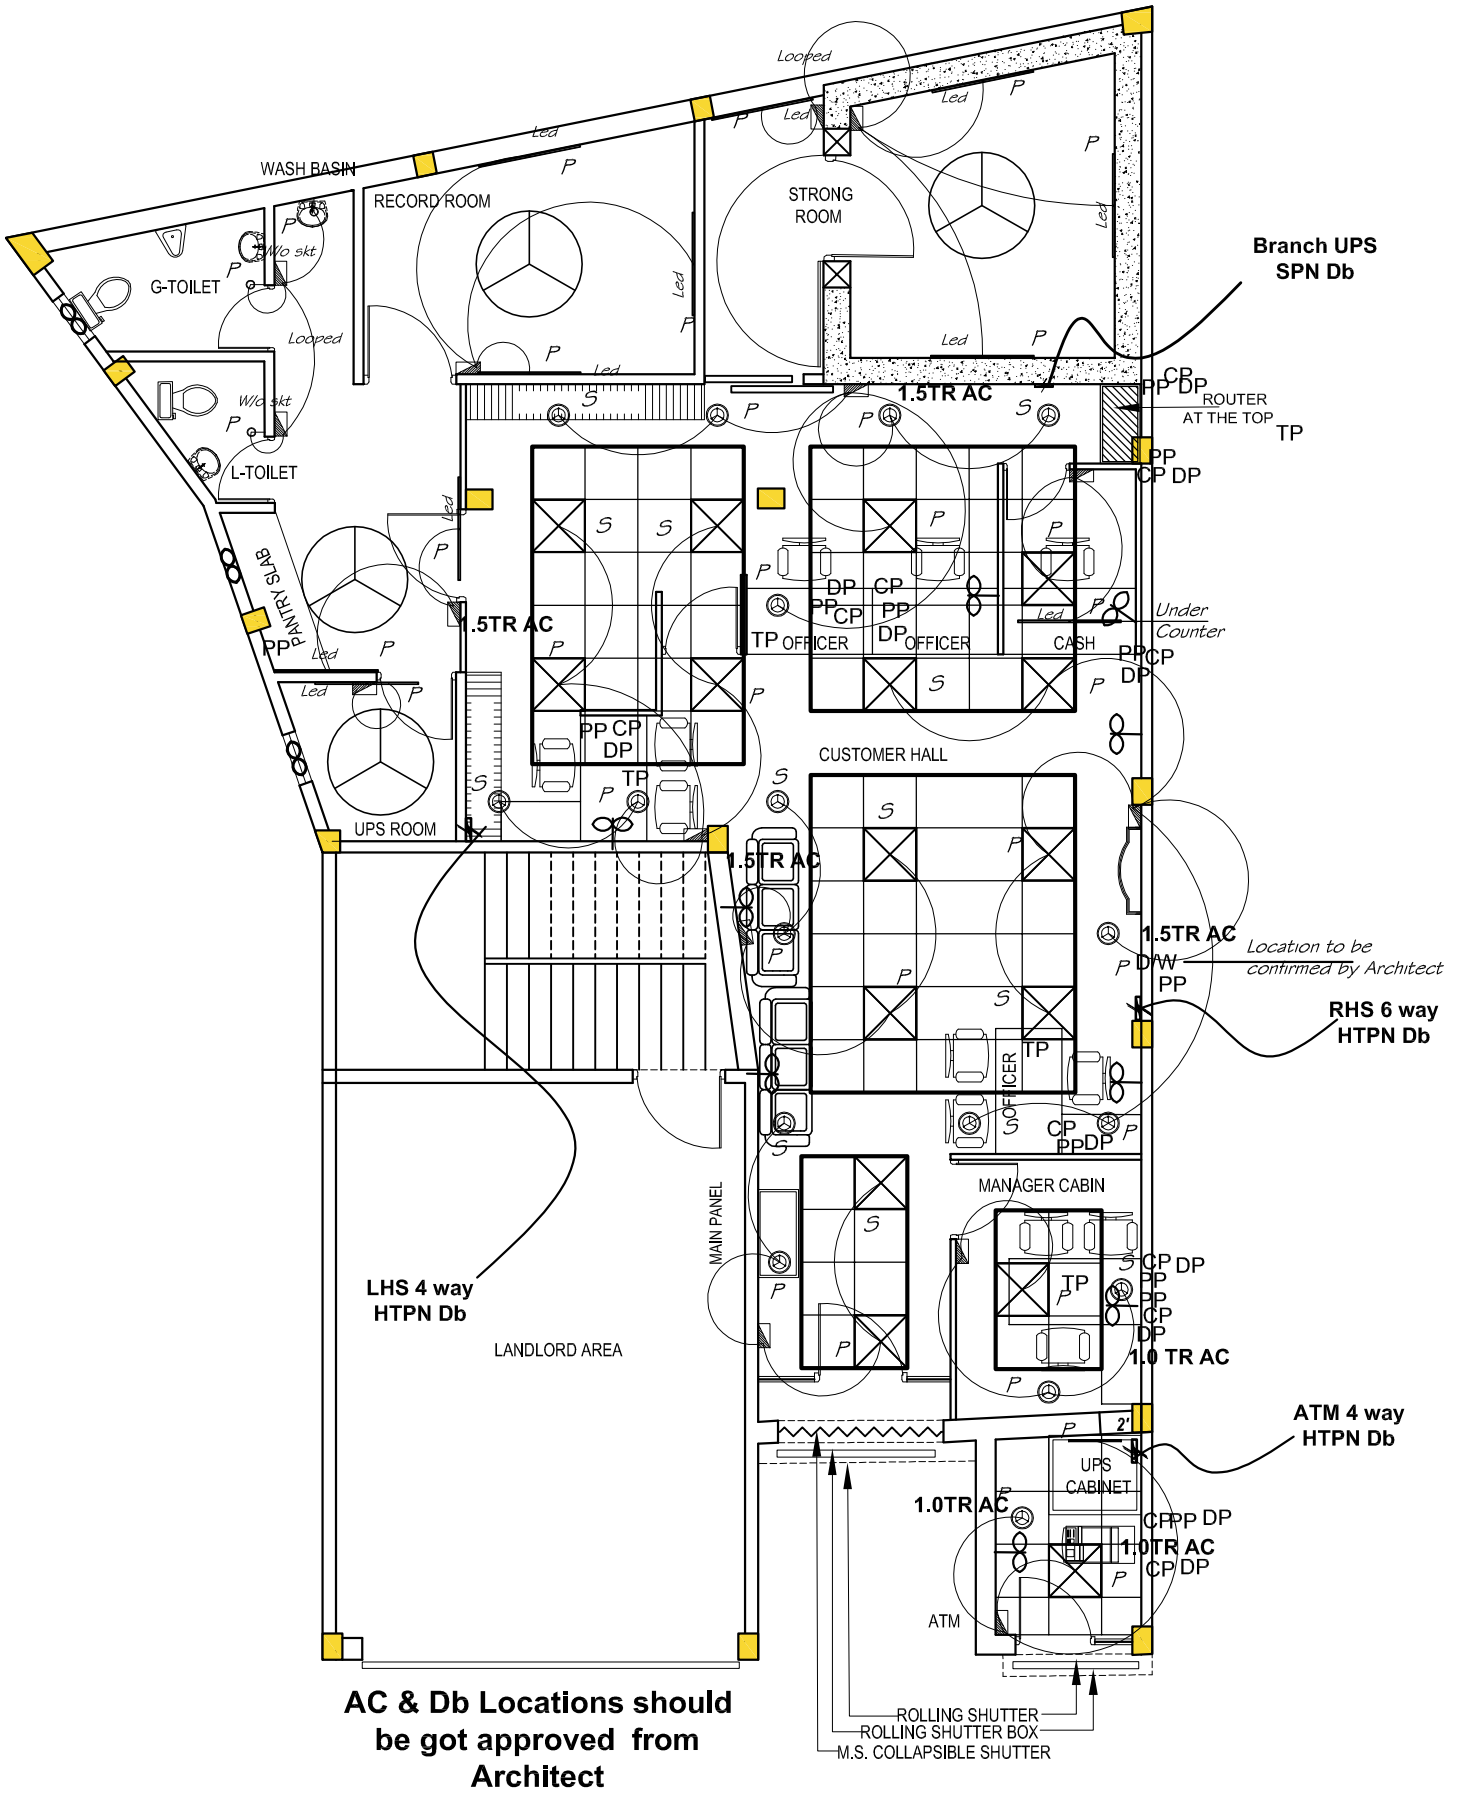

AC & Db Locations should be got approved from Architect

PROJECT:- ELECTRICAL PLAN FOR UCO BANK BRANCH AT AMBEDKAR NAGAR , ZONAL OFFICE AYODHYA.	DRG. TITLE:- GROUND FLOOR	NORTH:-	ARCHITECT:- GUNJAN & ASSOCIATES ARCHITECTS, ENGINEERS, INTERIOR AND LANDSCAPE DESIGNERS. 141, SAINIK NAGAR, LANE NO-9, RAEBARELI ROAD LUCKNOW-226002 Telephone No-:- +0522-3553324 Phone No:- +9838818489, 9839018489 E-Mail:-studio@gunjanandassociates.com Web:-www.gunjanandassociates.com
	DATE:- DEC-2023	DRAWN BY:-	