LEGEND		
	36 W 2'X2' CONCEAL LED FITTING	22
	15W ROUND CONCEALED DOWNLIGHTER	31
	20W LED TUBE FITTING	14
	EXHUST FAN	2
	CASSETTE AC (1 NO. 1 T + 3 NOS. 1.5 T)	3
	SPLIT AC (2 NOS. 1.5 T)	2
	TEL. OUTLET	6
	6/16A PLUG (RP)	3
	6A PLUG (RP)	12
	3X6A PLUG (UPS)	12
	BRACKET FAN	15

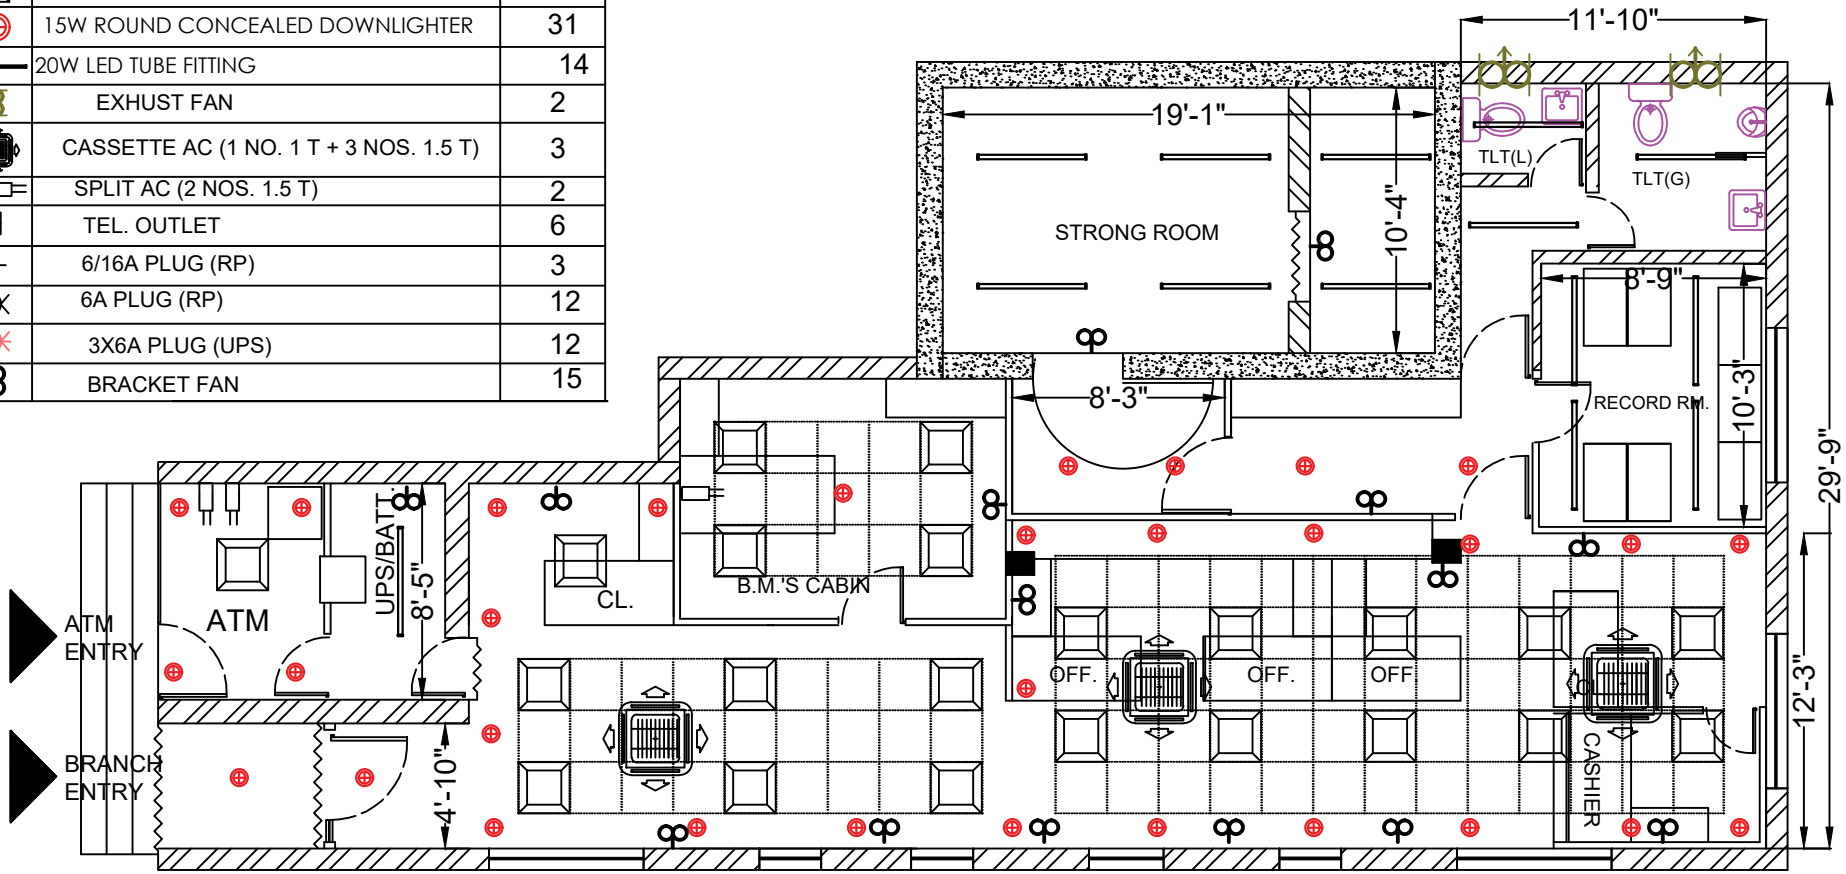

PROPOSED RENOVATION OF
SALT LAKE SECTOR -I BRANCH UNDER
ZONAL OFFICE , SALT LAKE
UCO BANK

KALPANGAN CONSULTANTS PVT. LTD.
FLATNO.9, 4,DR.SUNDARI MOHAN AVENUE
KOLKATA-14,PH.NO.-9830162952

PROPOSED ELECTRICAL LAYOUT PLAN

CARPET AREA I/C TLT. AREA : 1424 SQFT

DATE :20-11-2025

B.M.	1
OFF:	4
CL:	1
CASHIER :	1
TOTAL :	7