


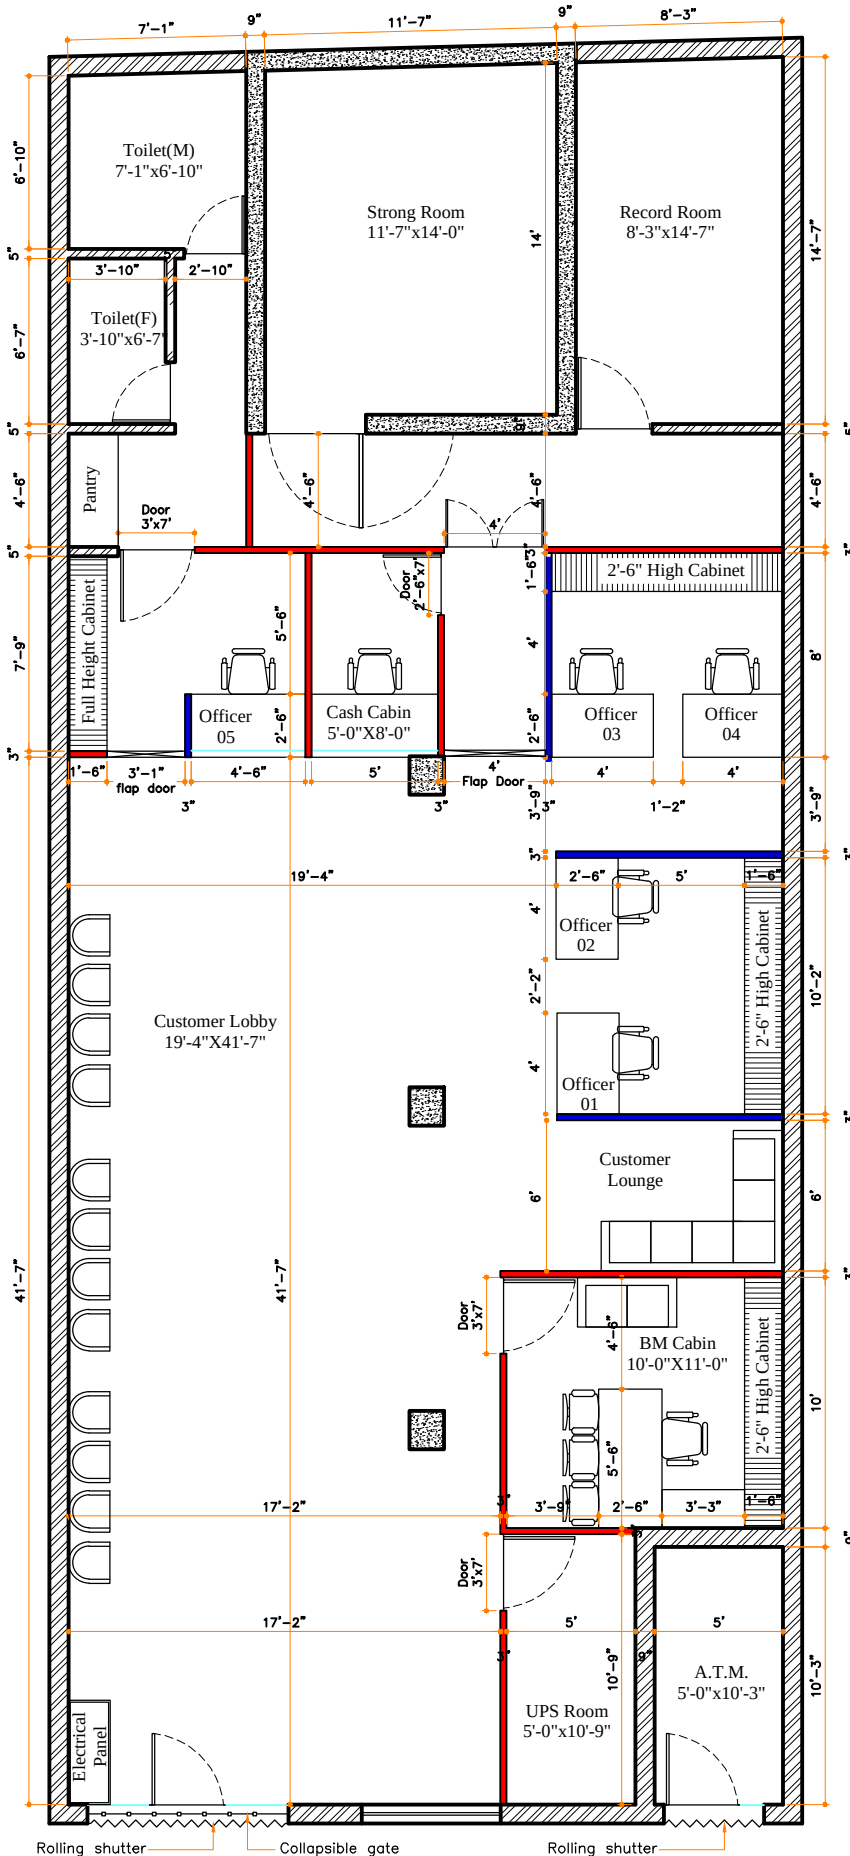

TOUGHENED GLASS

FULL HEIGHT PARTITION

4'-6" HIGH PARTITION

R.C.C. WORKS

BRICK WORKS

PROJECT NAME:
INTERIOR FURNISHING WORKS FOR UCO BANK,
RUDALI BRANCH, AYODHYA

CLIENT NAME & ADDRESS :



Zonal Office, Ayodhya, 3rd Floor,
Shiva Palace, Devkali Bypass Road,
Ayodhya-224001 (U.P.)

CONSULTANTS NAME & ADDRESS :



3/70, Vibhav Khand, Gomti Nagar,
Lucknow-226010 (U.P.)
Ph:9899328602, 9997591118,
vva.global@gmail.com

ARCHITECT:
Ar. Rahul Chaudhary

NORTH:

DRAWING TITLE :
PROPOSED INTERIOR LAYOUT

SHEET No
1
1

DEALT :
Er. Sanjay Verma

CHECKED :
Ar. Manoj Kumar

SCALE :
1:60

DATE :
27 JUL. 2026

DRAWING NO. :
WA/BANK/UCO/RDLI/LP

OPTION/ REVISION
OP-02/R-04