


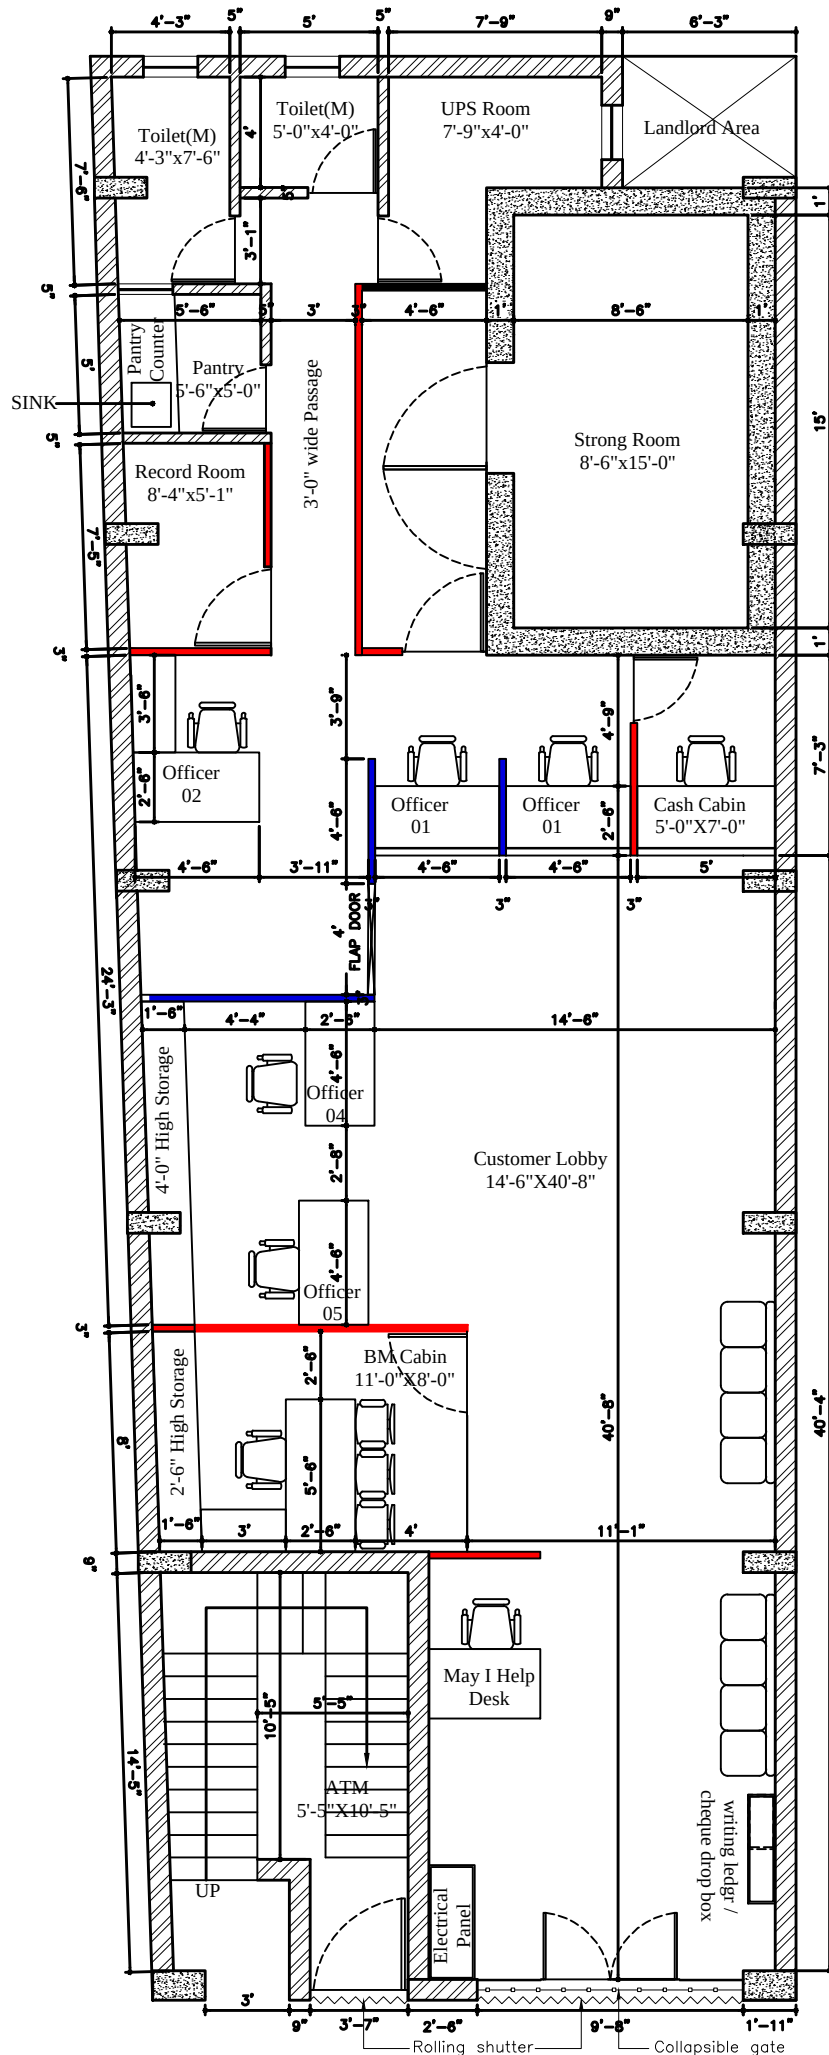

TOUGHENED GLASS

FULL HEIGHT PARTITION

4'-6" HIGH PARTITION

R.C.C. WORKS

BRICK WORKS

PROJECT NAME:
INTERIOR FURNISHING WORKS FOR UCO BANK,
MEDICAL COLLEGE BRANCH, GORAKHPUR

CLIENT NAME & ADDRESS :



Zonal Office, Ayodhya, 3rd Floor,
Shiva Palace, Devkali Bypass Road,
Ayodhya-224001 (U.P.)

CONSULTANTS NAME & ADDRESS :

VaASTU Vikalp
Architects

3/70, Vibhav Khand, Gomti Nagar,
Lucknow-226010 (U.P.)
Ph:9899328602, 9997591118,
vva.global@gmail.com

ARCHITECT:

Ar. Rahul Chaudhary

DRAWING TITLE :

FINAL LAYOUT PLAN

DEALT :

Er. Sanjay Verma

SCALE :

1:55

DRAWING NO. :

VVA/BANK/UCO/MDCLG-RD/LP

NORTH:



SHEET No

1

1

CHECKED :

Ar. Manoj Kumar

DATE :

12 AUG. 2026

OPTION/ REVISION

OP-02/R-05