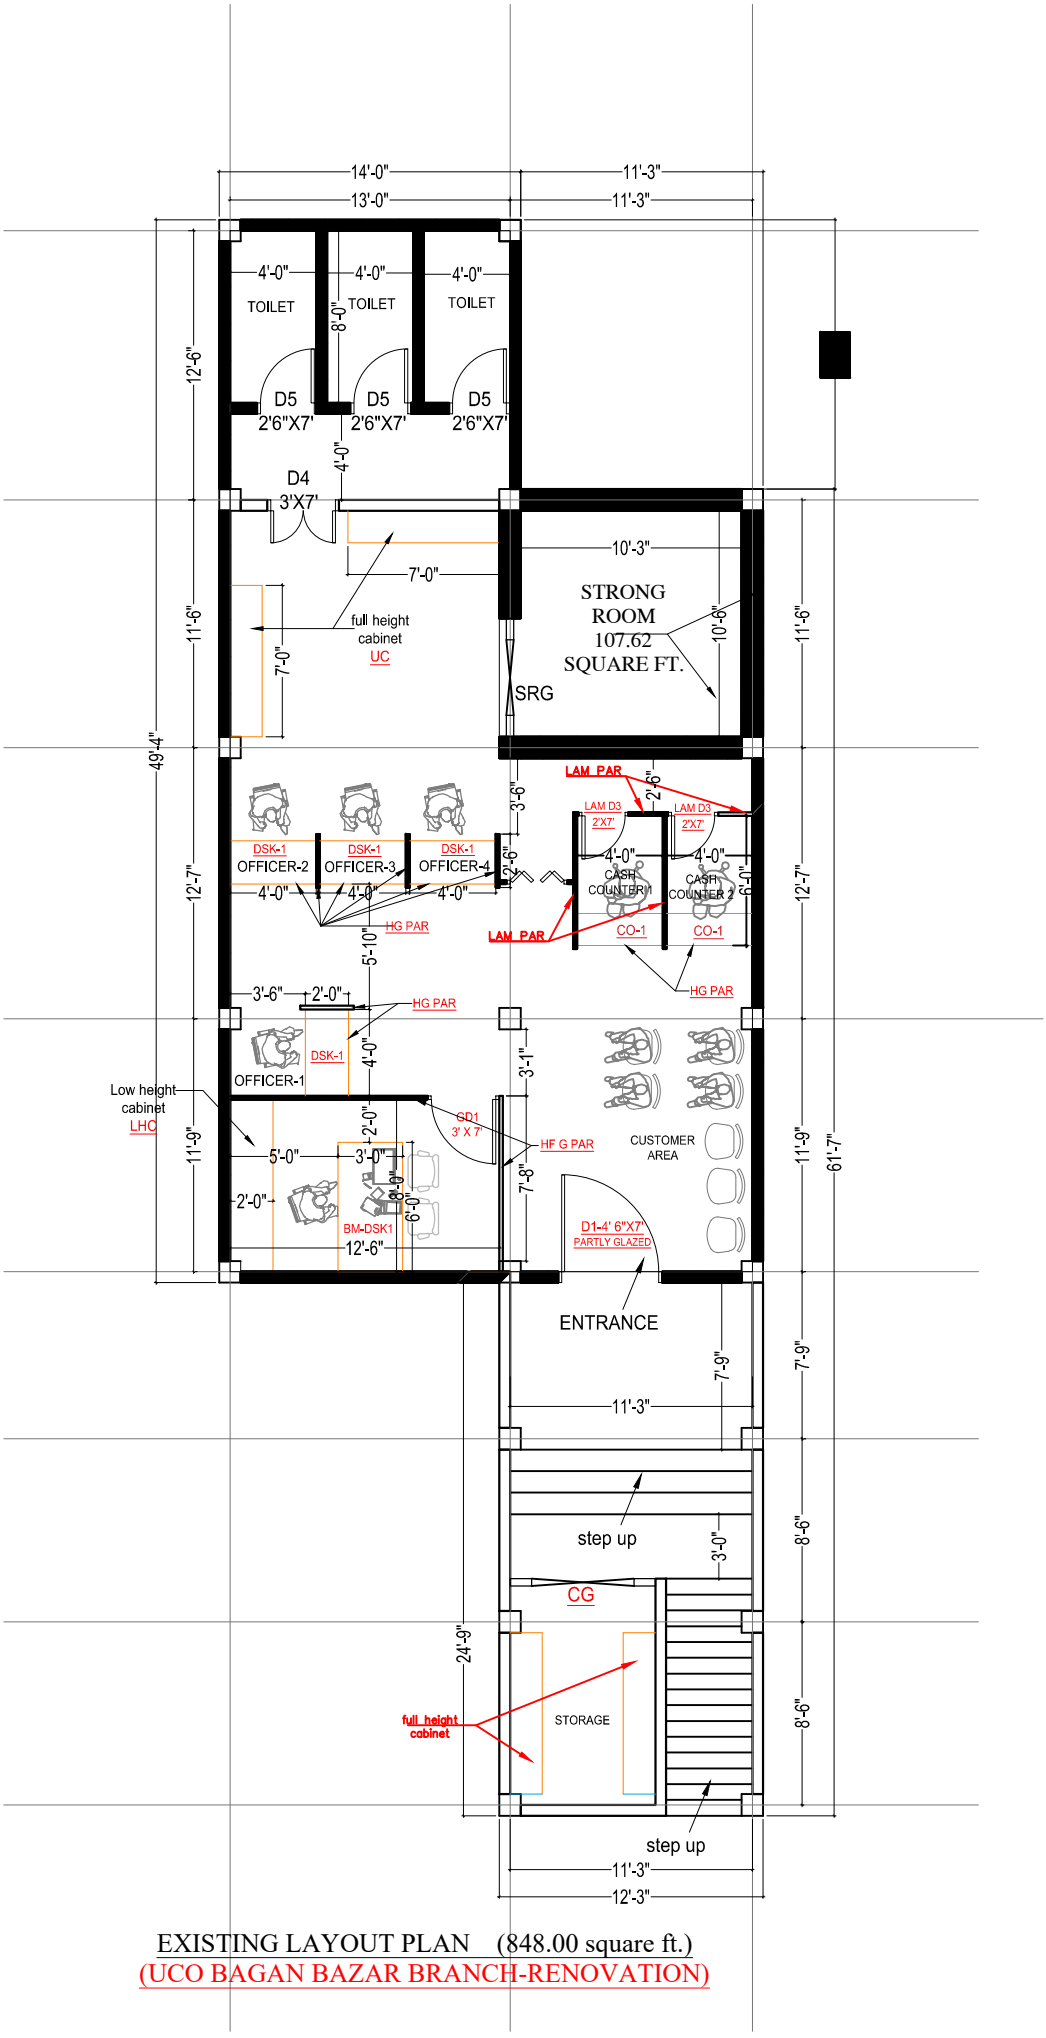

EXISTING LAYOUT PLAN (848.00 square ft.)

(UCO BAGAN BAZAR BRANCH-RENOVATION)

Thokchom Buddhabir & Associates Thangal Bazar (North End), Imphal. Phone- (M) 9863151479	JOB TITLE PROPOSED LAYOUT OF UCO BANK BAGAN BAZAR BRANCH AT AGARTALA, TRIPURA.	DRAWING TITLE :- LAYOUT PLAN (Good for construction) DRG.SHEET No. :- Scale :- NTS DATE :- 16-10-25	JOB No. :- 1371/25 North Direction	Drawn By :- Animla Shinglai Checked By :- Thokchom Buddabir	Architect THOKCHOM BUDDHABIR SINGH Digitally signed by THOKCHOM BUDDHABIR SINGH Date: 2025.11.13 09:39:32 +05'30'