


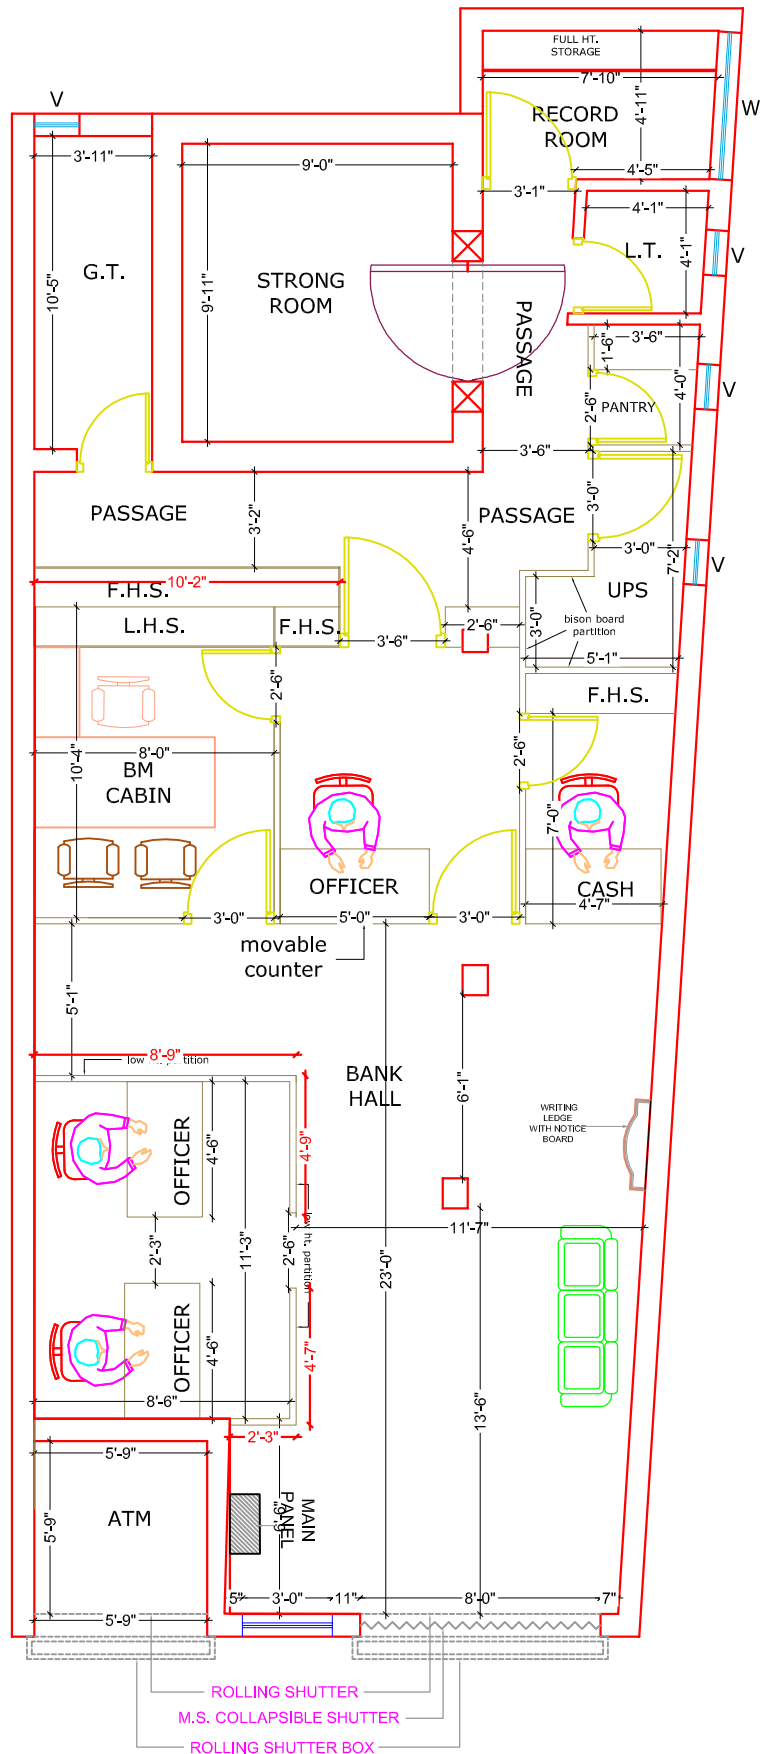

CARPET AREA OF BRANCH = 914.33 SQ.FT.
 CARPET AREA OF ATM = 33.06 SQ.FT.
 TOTAL CARPET AREA = 947.39 SQ.FT.
 TOILET AREA = 57.32 SQ.FT.

PROJECT	TITLE	NORTH	ARCHITECT
PROPOSED LAYOUT PLAN OF UCO BANK DEORIA BRANCH, OPT. 01.01	PROPOSED LAYOUT PLAN		BHARAT AND ASSOCIATES ARCHITECTS, ENGINEERS, INTERIOR AND LANDSCAPE DESIGNERS. Shop NO:-01, First Floor, Jeevan Plaza, Vram Khand:-5, Husariya Crossing Gomti Nagar, Lucknow. Phone: 7572003101, 7572003110
	DATE	DRAWN BY	
	03-08-2026		