


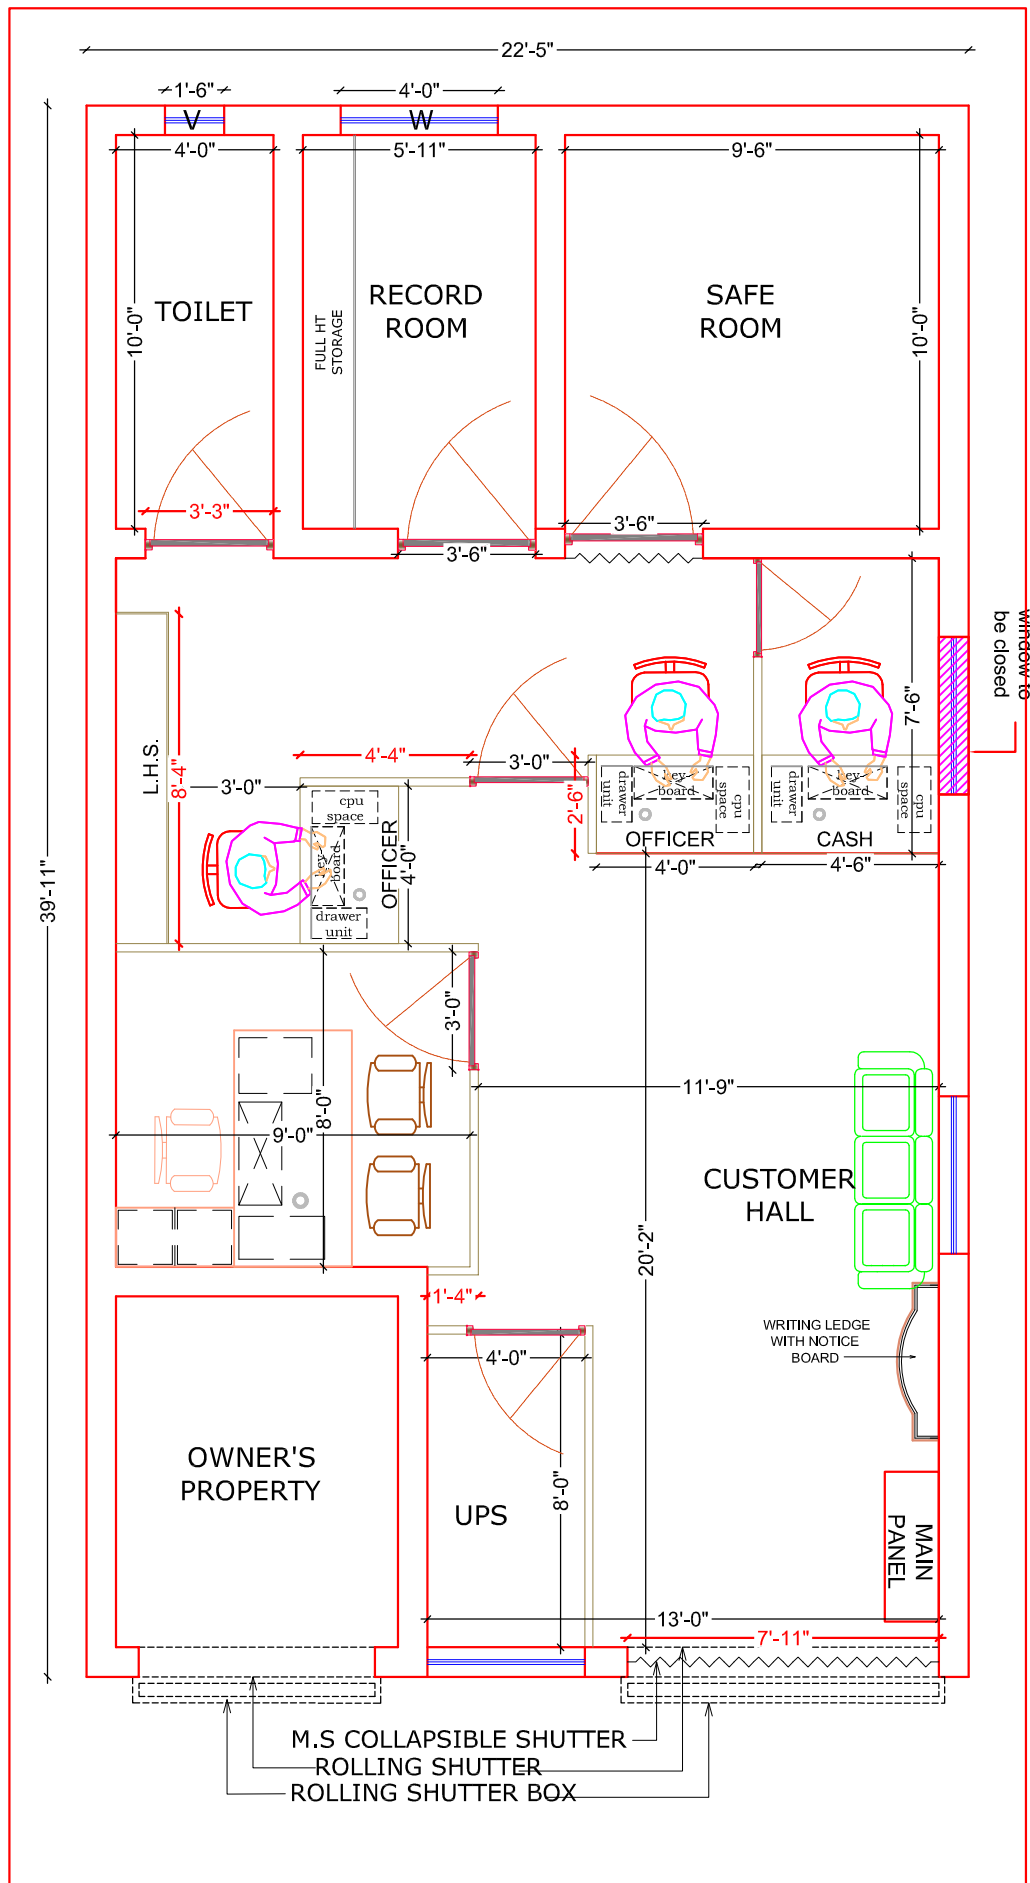

PROJECT	TITLE	NORTH	ARCHITECT
PROPOSED LAYOUT PLAN OF UCO BANK AT KARAHIIYA BRANCH, OPT. 01.02	PROPOSED LAYOUT PLAN		BHARAT AND ASSOCIATES ARCHITECTS, ENGINEERS, INTERIOR AND LANDSCAPE DESIGNERS. Shop NO:-01, First Floor, Jeevan Plaza, Vram Khandi-5, Husariya Crossing Gomti Nagar, Lucknow. Phone: 7572003101,7572003110
	DATE	DRAWN BY	
	17-07-2026		