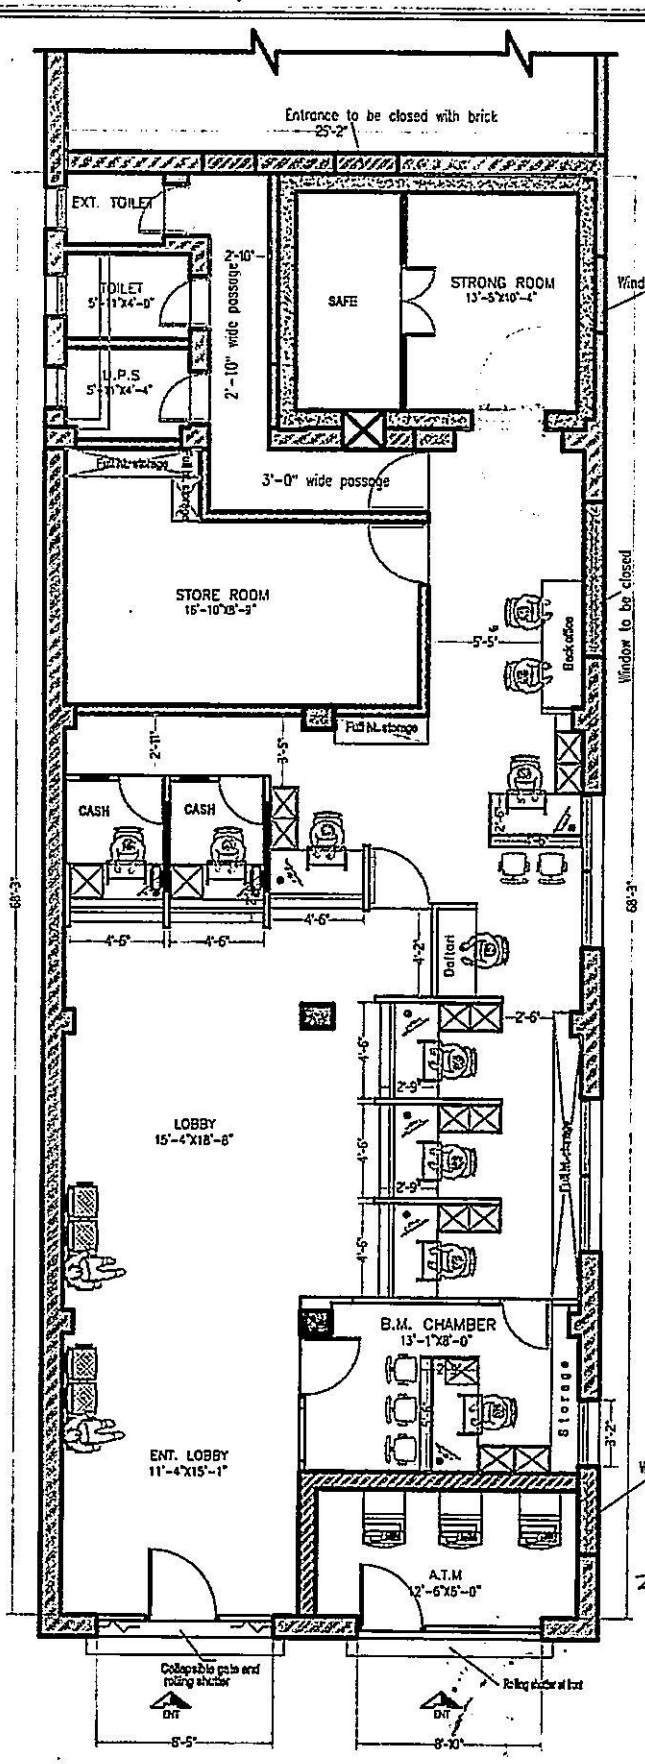

LEGEND	DESCRIPTION
	WALL TO BE RETAINED
	10" BRICK WALL TO BE CONSTRUCTED
	5" BRICK WALL TO BE CONSTRUCTED
	10" R.C.C. WALL TO BE CONSTRUCTED
	WALL TO BE DISMANTLED

यूको बैंक UCO BANK अंचल कार्यालय बालासोर ZONAL OFFICE BALASORE

TECHNO ARCH BHUBANESWAR

INTERIOR LAYOUT PLAN (ALT-6)

Carpet area _ 1605.00 Sft (Approx)

(Carpet area include A.T.M & exclude toilets)

Clint Name. UCO BANK	Drg. Title. INTERIOR LAYOUT PLAN	Rev. No.	Drg. No. 1
Location. DHARMASHALA			Drawn by. SSA
			Date. 03/11/2024

Techno Arch
Plot No.- 717, Jadupur, Near Ransinghpur Moo Bus stand.
Bhubaneswar Ph. 0674-2551479 Mobile. 9437189632