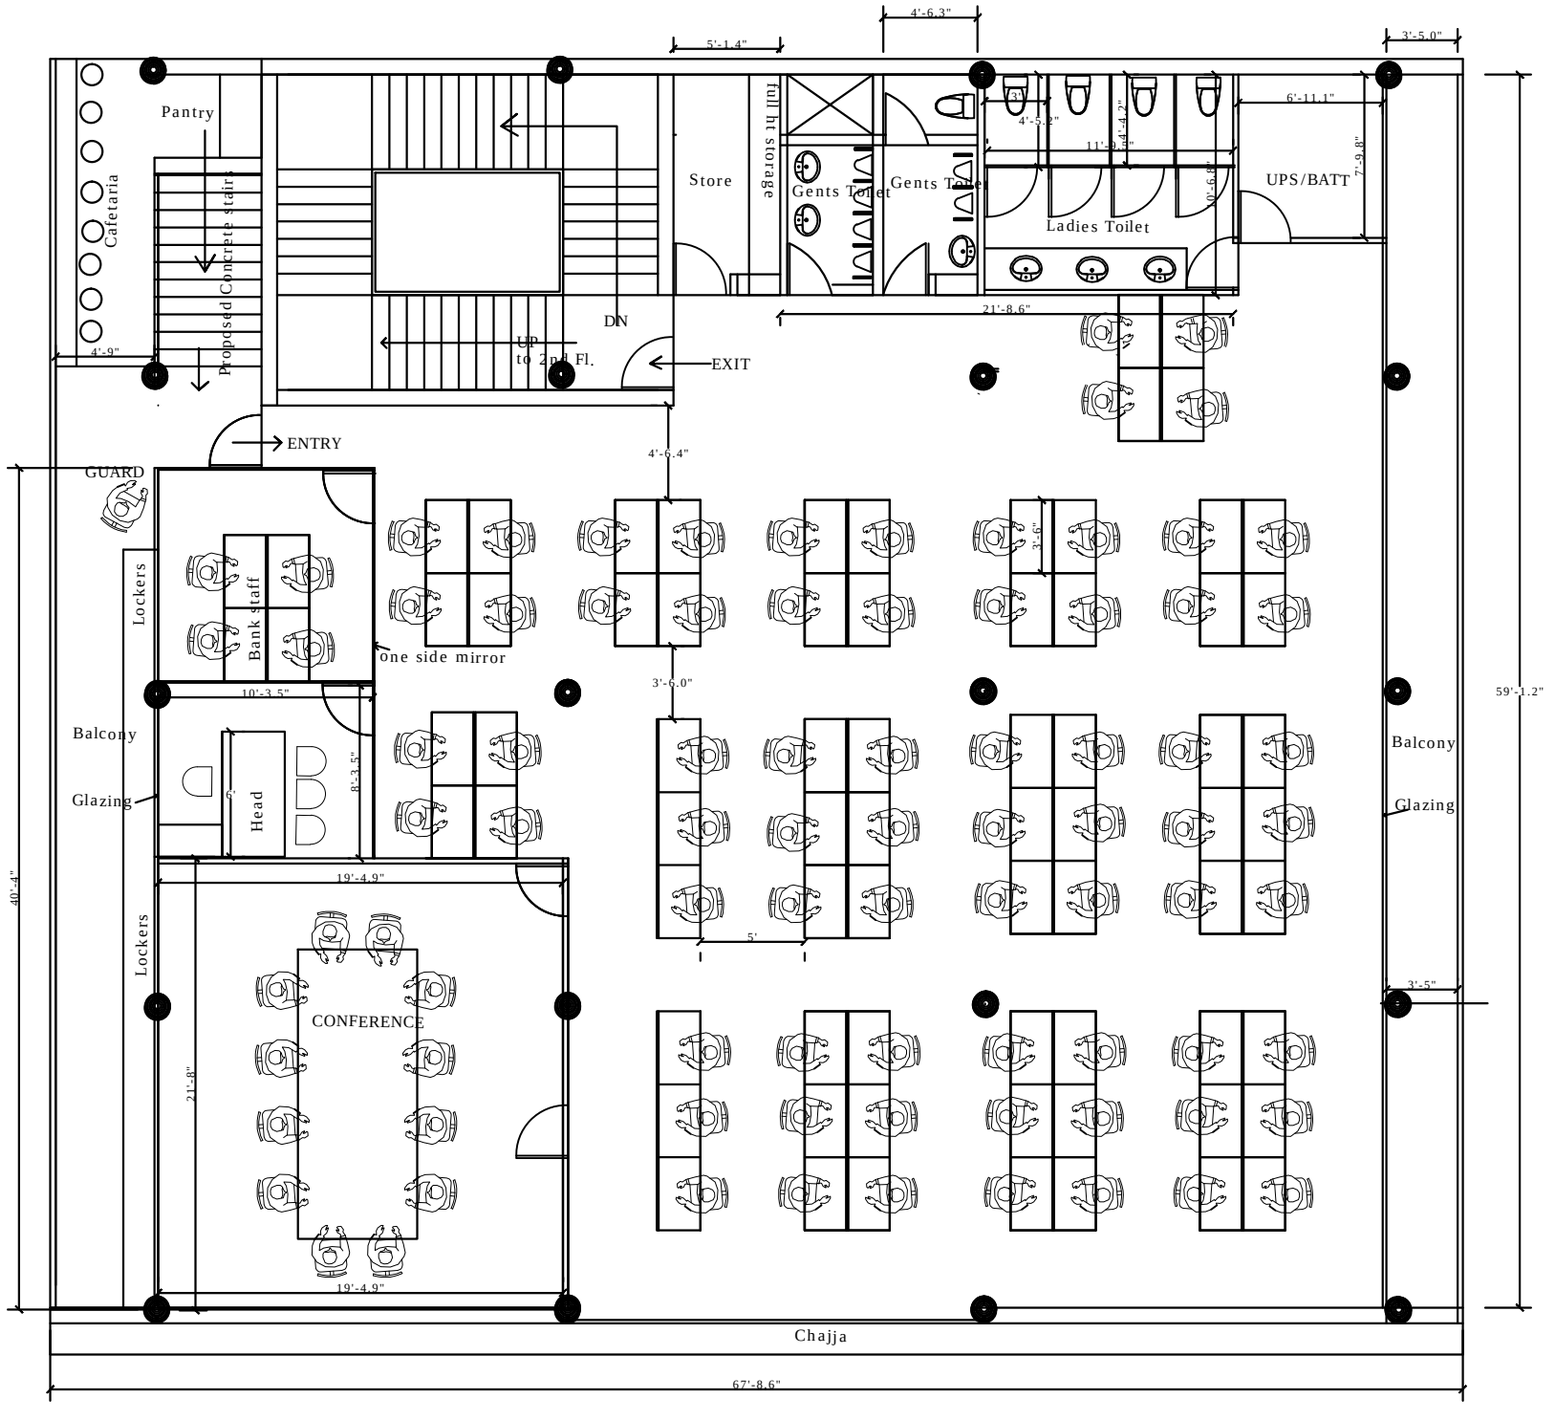

Plan for UCO Bank Call Centre at New Sabzi Mandi, f.f.

Seating Capacity= [70+4 seats]

OPTION-7R3

CHACHAD & ASSOCIATES
CONSULTING ARCHITECTS, ENGINEERS, VALUERS & INTERIOR DESIGNERS
A-1/297, 1st FLOOR, SAFDARJUNG ENCLAVE,
NEW DELHI - 110029.
M-9810159316 E-mail : chachads@rediffmail.com

Note- The Above drawings are copyright of M/s Chachad & Associates, and cannot be shared/copied without their prior consent.