PRODUCED BY AN AUTODESK EDUCATIONAL PRODUCT

LEGENDS :

REV. NO.	CHK. BY

DRAWING TITLE :

REVISED FURNITURE LAYOUT OF UCO BANK, KOLKATA ZO, LRR SARANI BR.

NOTES :

1. This drawing is the property of Dearch architects (P) Ltd. & can not be used without their written permission.
2. Drawing shall not be scaled written dimensions are to be followed.
3. This drawing to be read along with other relevant drawings.
4. Any variation between the drawing & the specification should be brought to the notice of the architects in writing prior to the construction.
5. For R.C.C. details refer structural engineers drawings.

DEARCH DESIGNS & CONSTUCTIONS PVT. LTD.
C-507 Basement, chittaranjan park,
New Delhi-110019
Fixed line: +91-11-262 72363,262 72364
Tele Fax: +91-11-262 72347
E-mail :dearchkol@gmail.com

REVISED FURNITURE LAYOUT OF UCO BANK, KOLKATA ZO, LRR SARANI BR.

APPD. BY :C.C DATE : 10/08/2022 REV. NO : 7

DRAWN BY : TANUSREE

SCALE : nts REF.: DE ARC / KOL/ UCO /ZO

DELHI KOLKATA MUMBAI KOCHI BANGALORE CHENNAI HYDERABAD

This is the property of DEARCH DESIGNS & CONSTRUCTIONS (P) LTD and should be returned after execution. This must not be used by anyone without permission.
Any queries in the drawing should be clarified prior to execution.

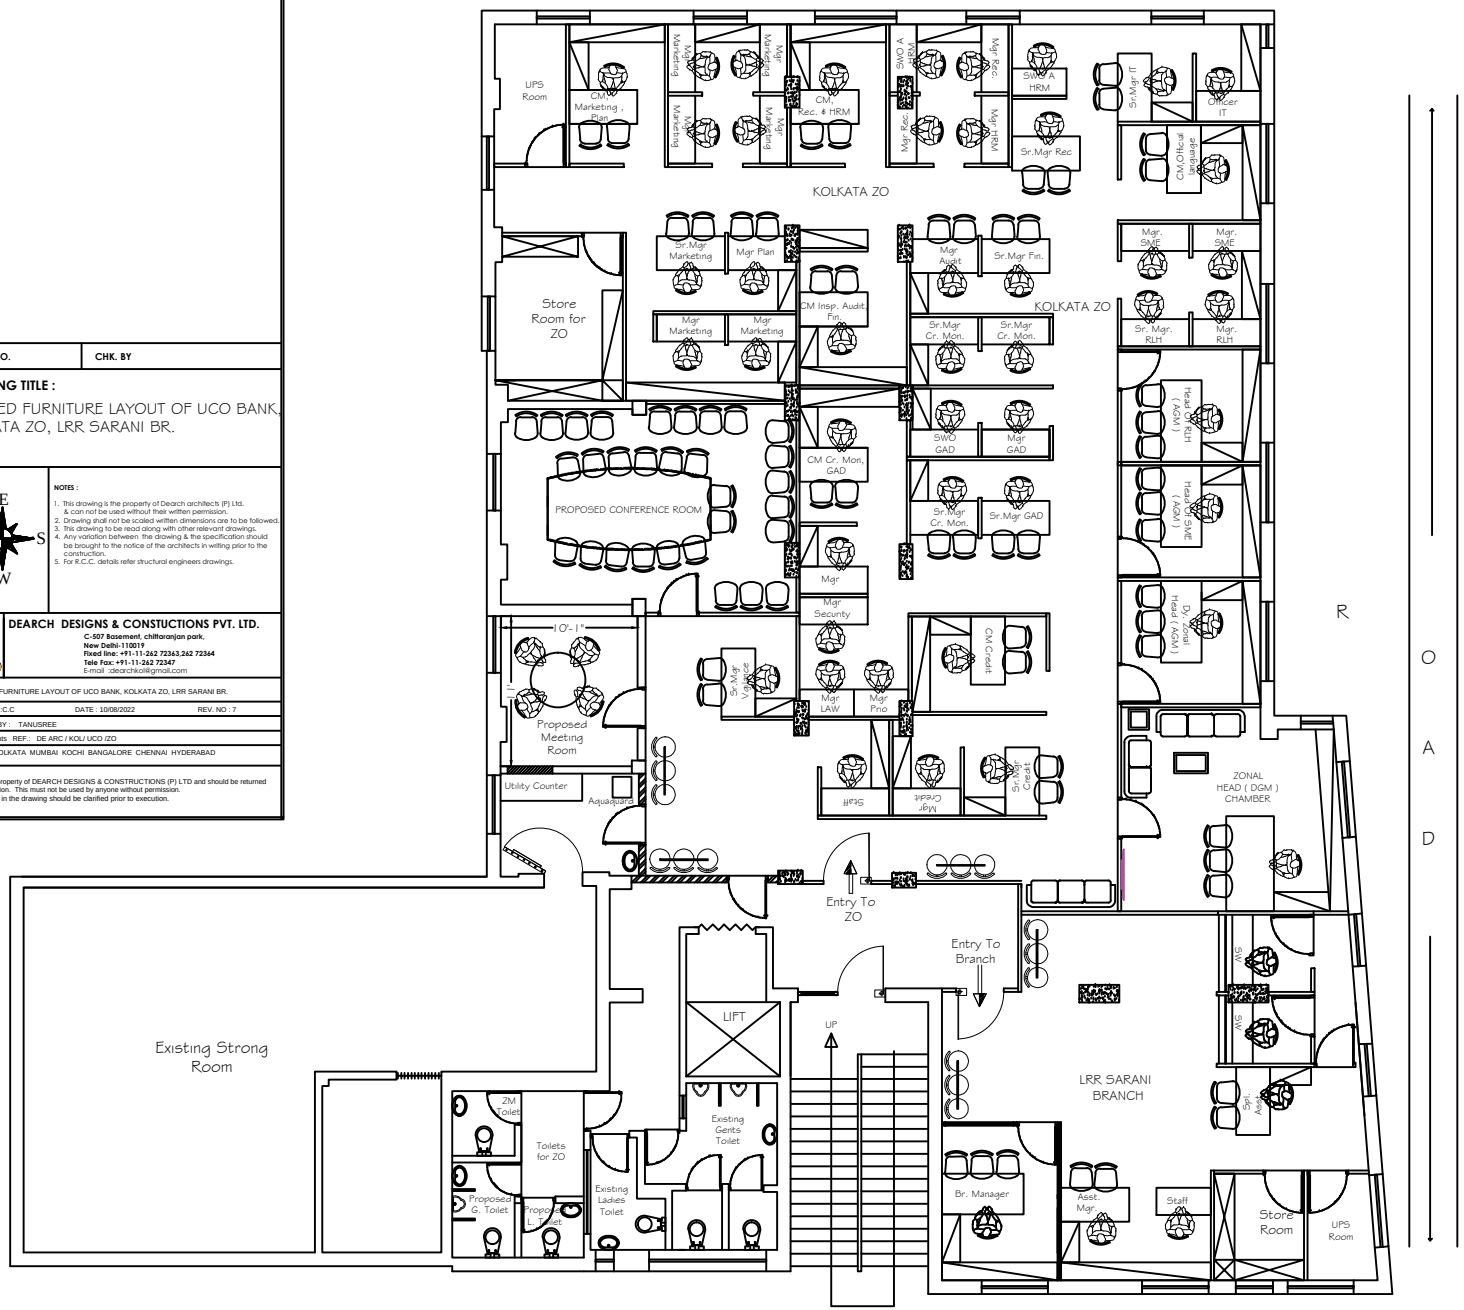

REVISED FURNITURE LAYOUT OF UCO BANK - KOLKATA ZONAL OFFICE, LRR SARANI BRANCH

PRODUCED BY AN AUTODESK EDUCATIONAL PRODUCT

PRODUCED BY AN AUTODESK EDUCATIONAL PRODUCT