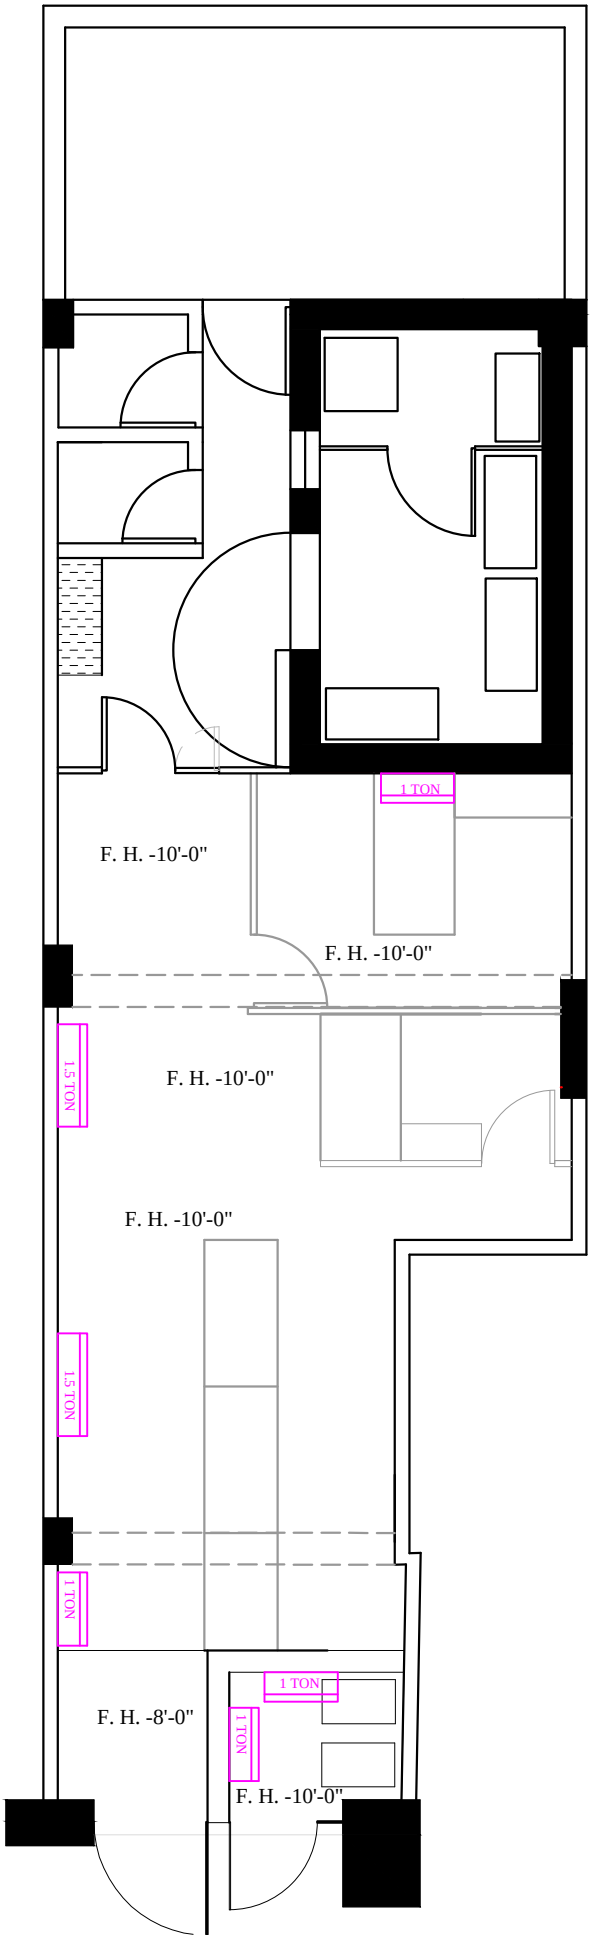

NOTE :

1 ALL AC MACHINES SHALL BE FIXED ON WOODEN PANELING WITH BOTTOM OF MACHINE AT 8'-0" HEIGHT.

2 DRAIN PIPE OF ALL AC UNITS SHALL BE TERMINATED IN LADIES TOILET.

3 OUT DOOR UNITS OF ALL AC MACHINES SHALL BE FIXED AT 11'-0" ABOVE PLINTH LEVEL IN BACK SIDE MARGIN.

0'.0" 2'.0" 4'.0" 6'.0"

N

DRAWING NO.	DATE	DRAWN BY	CHECKED BY
WD - 07	05-11-2022	SAJEDA	V. V. T.

PROPOSED A C PLAN

INTERIOR DESIGNING WORK FOR UCO BANK
(CHANGODAR BRANCH), CHANGODAR.

MESSRS VIRAT V. THAKORE

ARCHITECTS, URBAN DESIGNERS & VALUERS,
98/1, SAMASTA SOCIETY, AHMEDABAD - 380 007.