


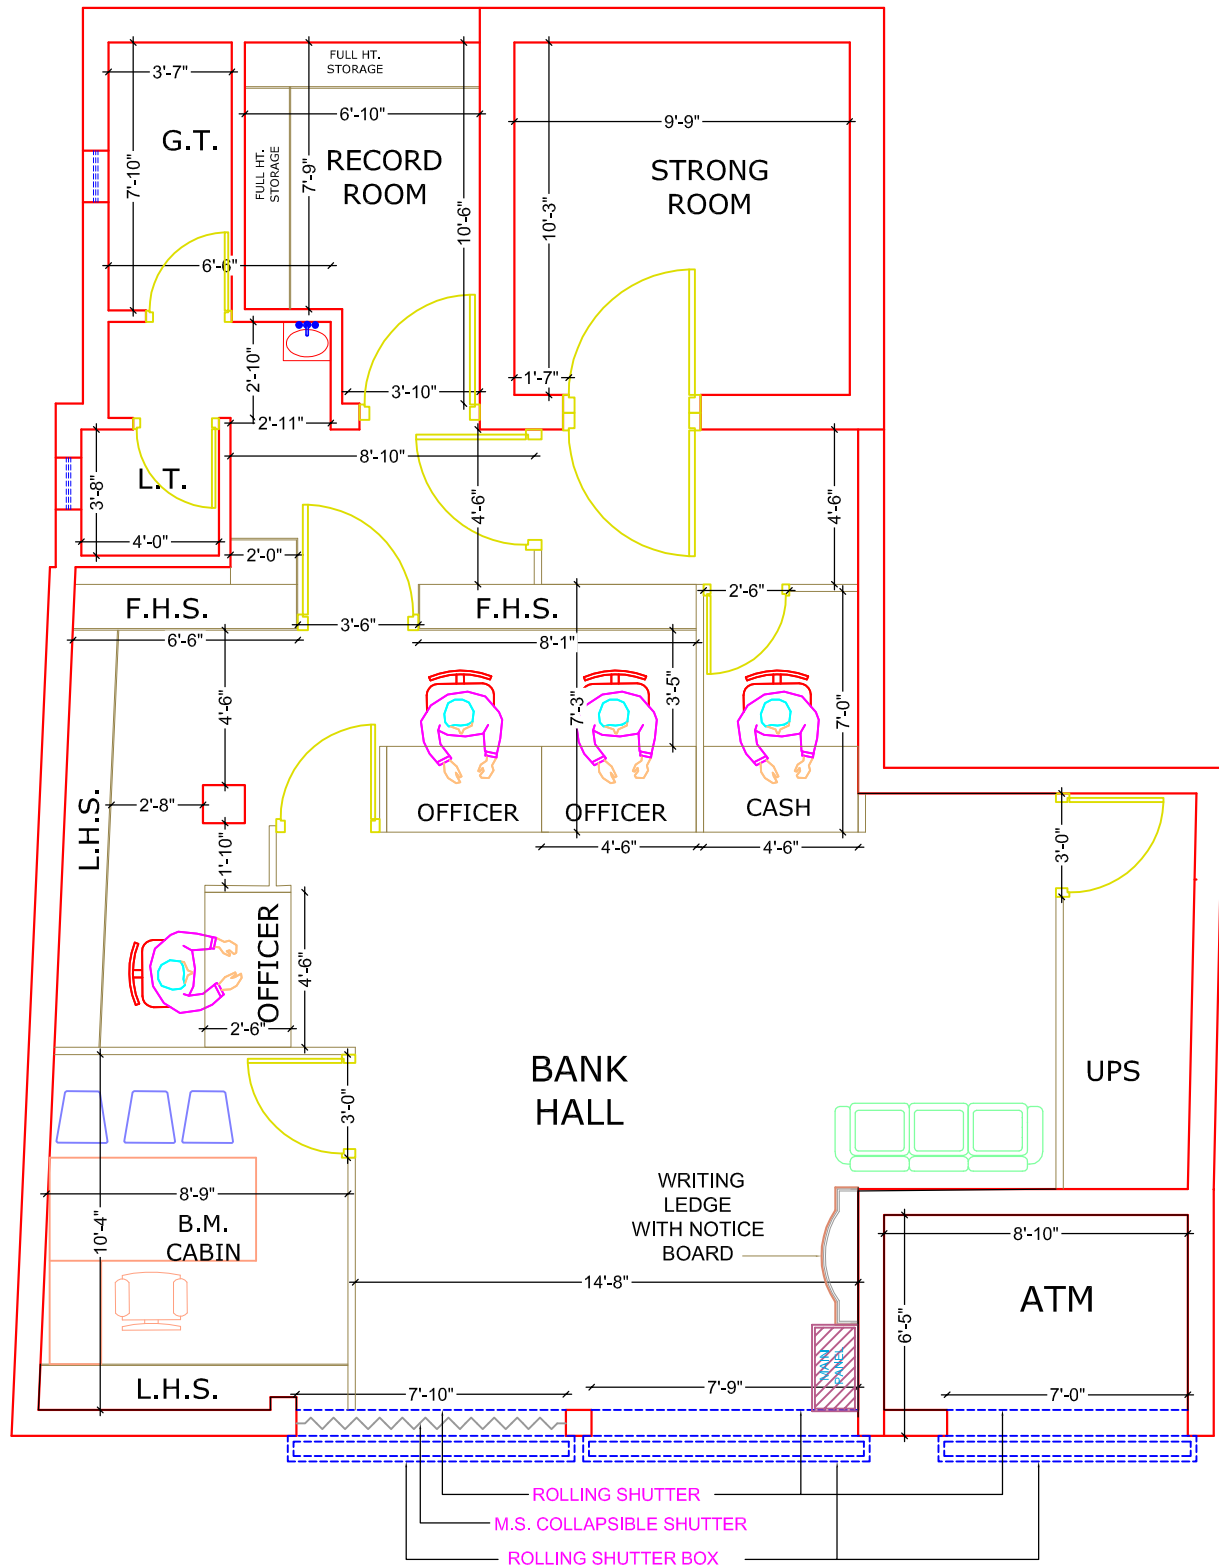

CARPET AREA OF BRANCH = 936.57 SQFT
 CARPET AREA OF ATM = 50.06 SQ.FT.
 TOTAL CARPET AREA = 986.63 SQ.FT.
 TOILET AREA = 42.59 SQ.FT.

PROJECT	TITLE	NORTH	ARCHITECT
PROPOSED LAYOUT PLAN OF UCO BANK GOLA BAZAAR BRANCH OPT. 01	PROPOSED LAYOUT PLAN		BHARAT AND ASSOCIATES ARCHITECTS, ENGINEERS, INTERIOR AND LANDSCAPE DESIGNERS. Shop NO:-01, First Floor, Jeevan Plaza, Viram Khand:-5, Husariya Crossing Gomti Nagar, Lucknow. Phone: 7572003101,7572003110
	DATE	DRAWN BY	
	20-07-2026		