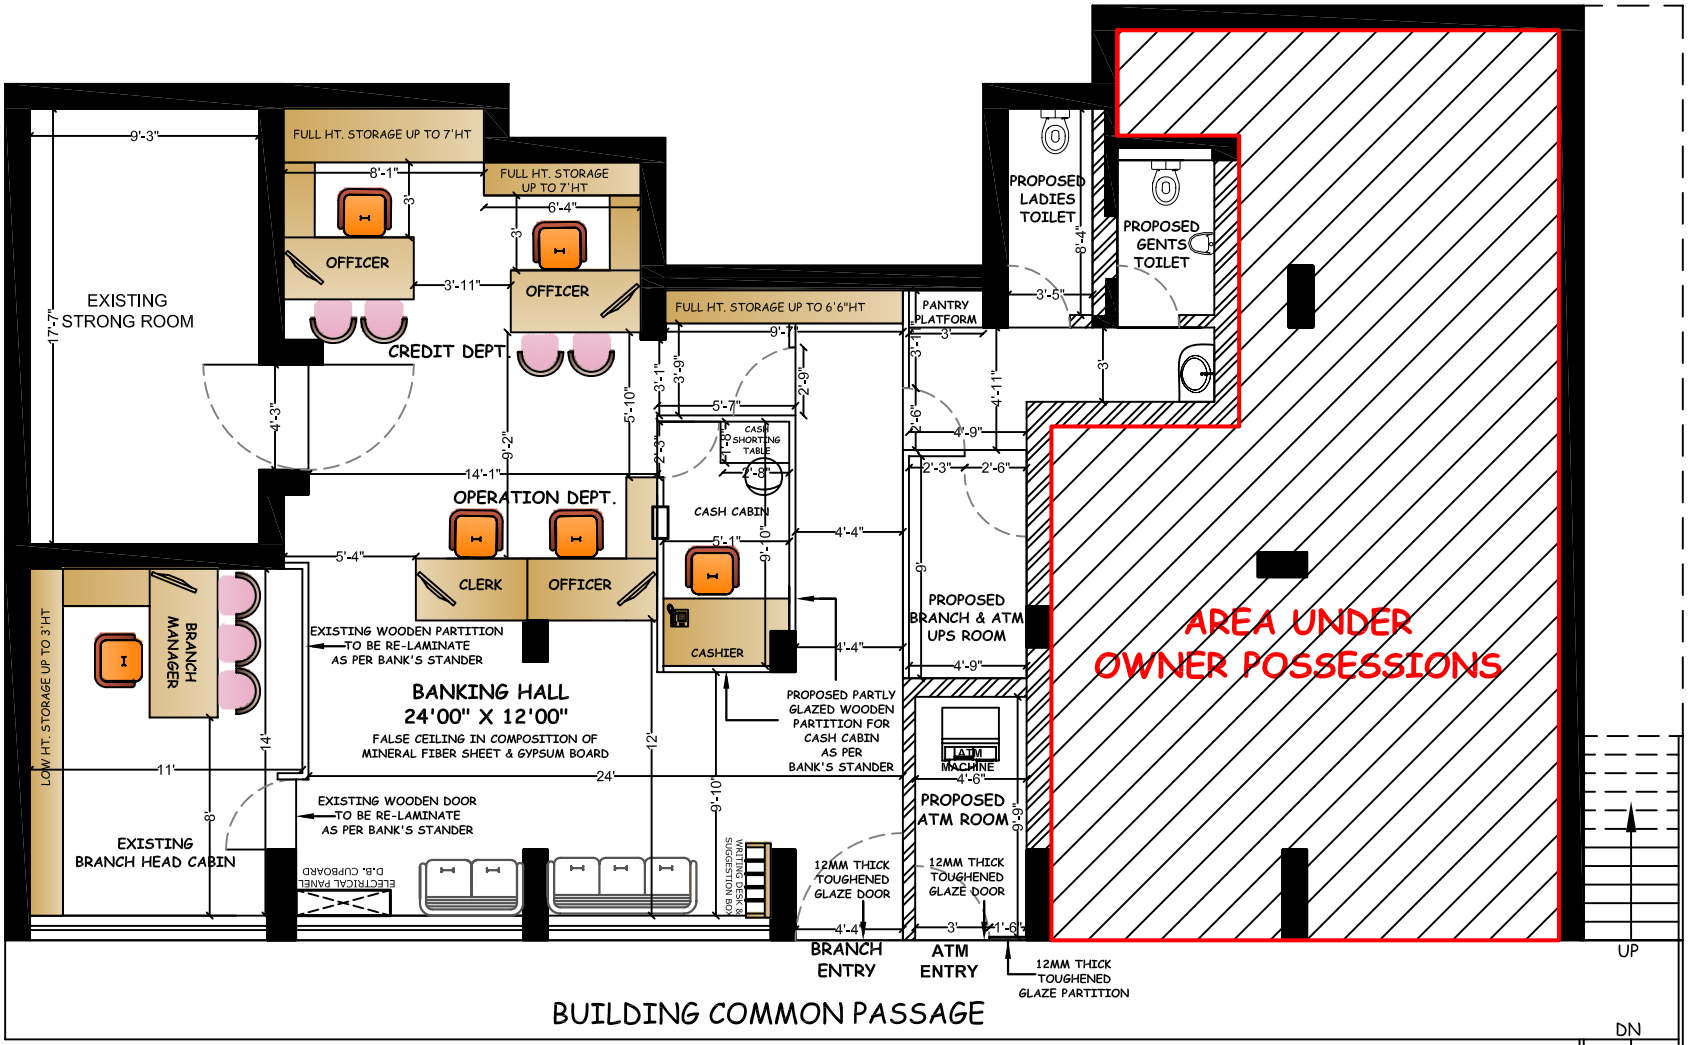

BRANCH LOCATED ON FIRST FLOOR

CARPET AREA FOR BRANCH & ATM = 1245 SQ.FT

BODAKDEV MAIN ROAD

INTERIOR FURNISHING LAYOUT SATELLITE BRANCH	ALTERNATIVE :- 03	NORTH	SHIVAM GANDHI ARCHITECT & INTERIOR DESIGNER
UCO BANK, AHMEDABAD ZONAL OFFICE	SCALE :- N.T.S.		21, VIR NAGAR SOCIETY, OPP. I.D.B.I. BANK,NR. GAYATRI HOSPITAL, BHIMJIPURA, NEW WADAJ,AHMEDABAD - 380013
	DRAWN BY:- AKSHAY		:- (079) 27640161
	CHACKED BY :-		:- 9016310164
	DATE : - 24/11/2022		