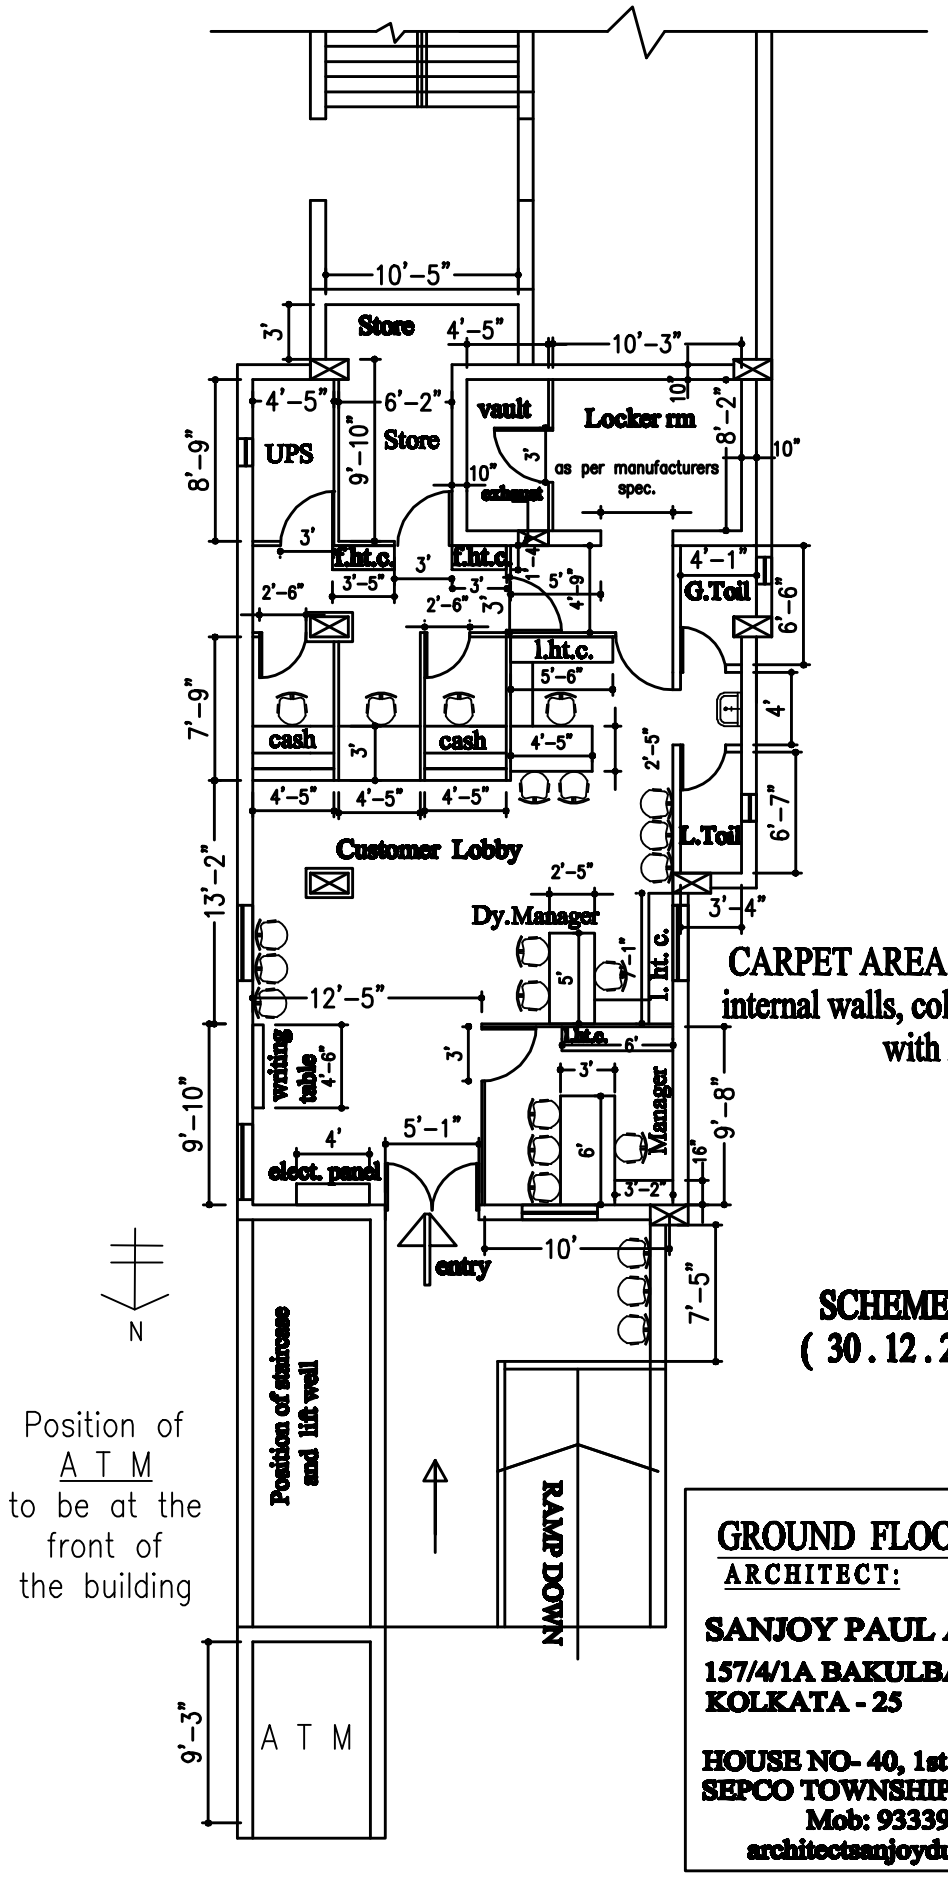PROPOSED INTERNAL LAYOUT PLAN OF PURULIA MUNSIFDANGA BRANCH , FOR UCO BANK